


NOTE CHECK ALL MEASUREMENTS ON SITE PRIOR TO THE COMMENCEMENT OF WORK.

WALLS TO BE FULLY BONDED TO THE EXISTING CAVITIES AND DAMP-PROOF COURSES TO BE MAINTAINED CONTINUOUS CLOSE ALL REVEALS WITH INSULATED CAVITY CLOSERS.

PROPOSED TWO STOREY SIDE/REAR ADDITION. 26, DURHAM GARDENS, WATERLOOVILLE, HANTS FOR MR & MRS J. COOPER.

NOTE A PARTY WALL AGREEMENT IS TO BE OBTAINED IN WRITING WITH THE ADJACENT NEIGHBOUR FOR THE EXCAVATION OF THE NEW FOUNDATIONS ADJACENT AND WITHIN 3M OF THE EXISTING PARTY WALLS NOTE THE EXISTING WALL IS TO BE PINNED UP AS REQUIRED AND THE NEW FOUNDATIONS TRENCH FILLED ALL TO THE LOCAL AUTHORITY BUILDING CONTROL APPROVAL ON SITE.

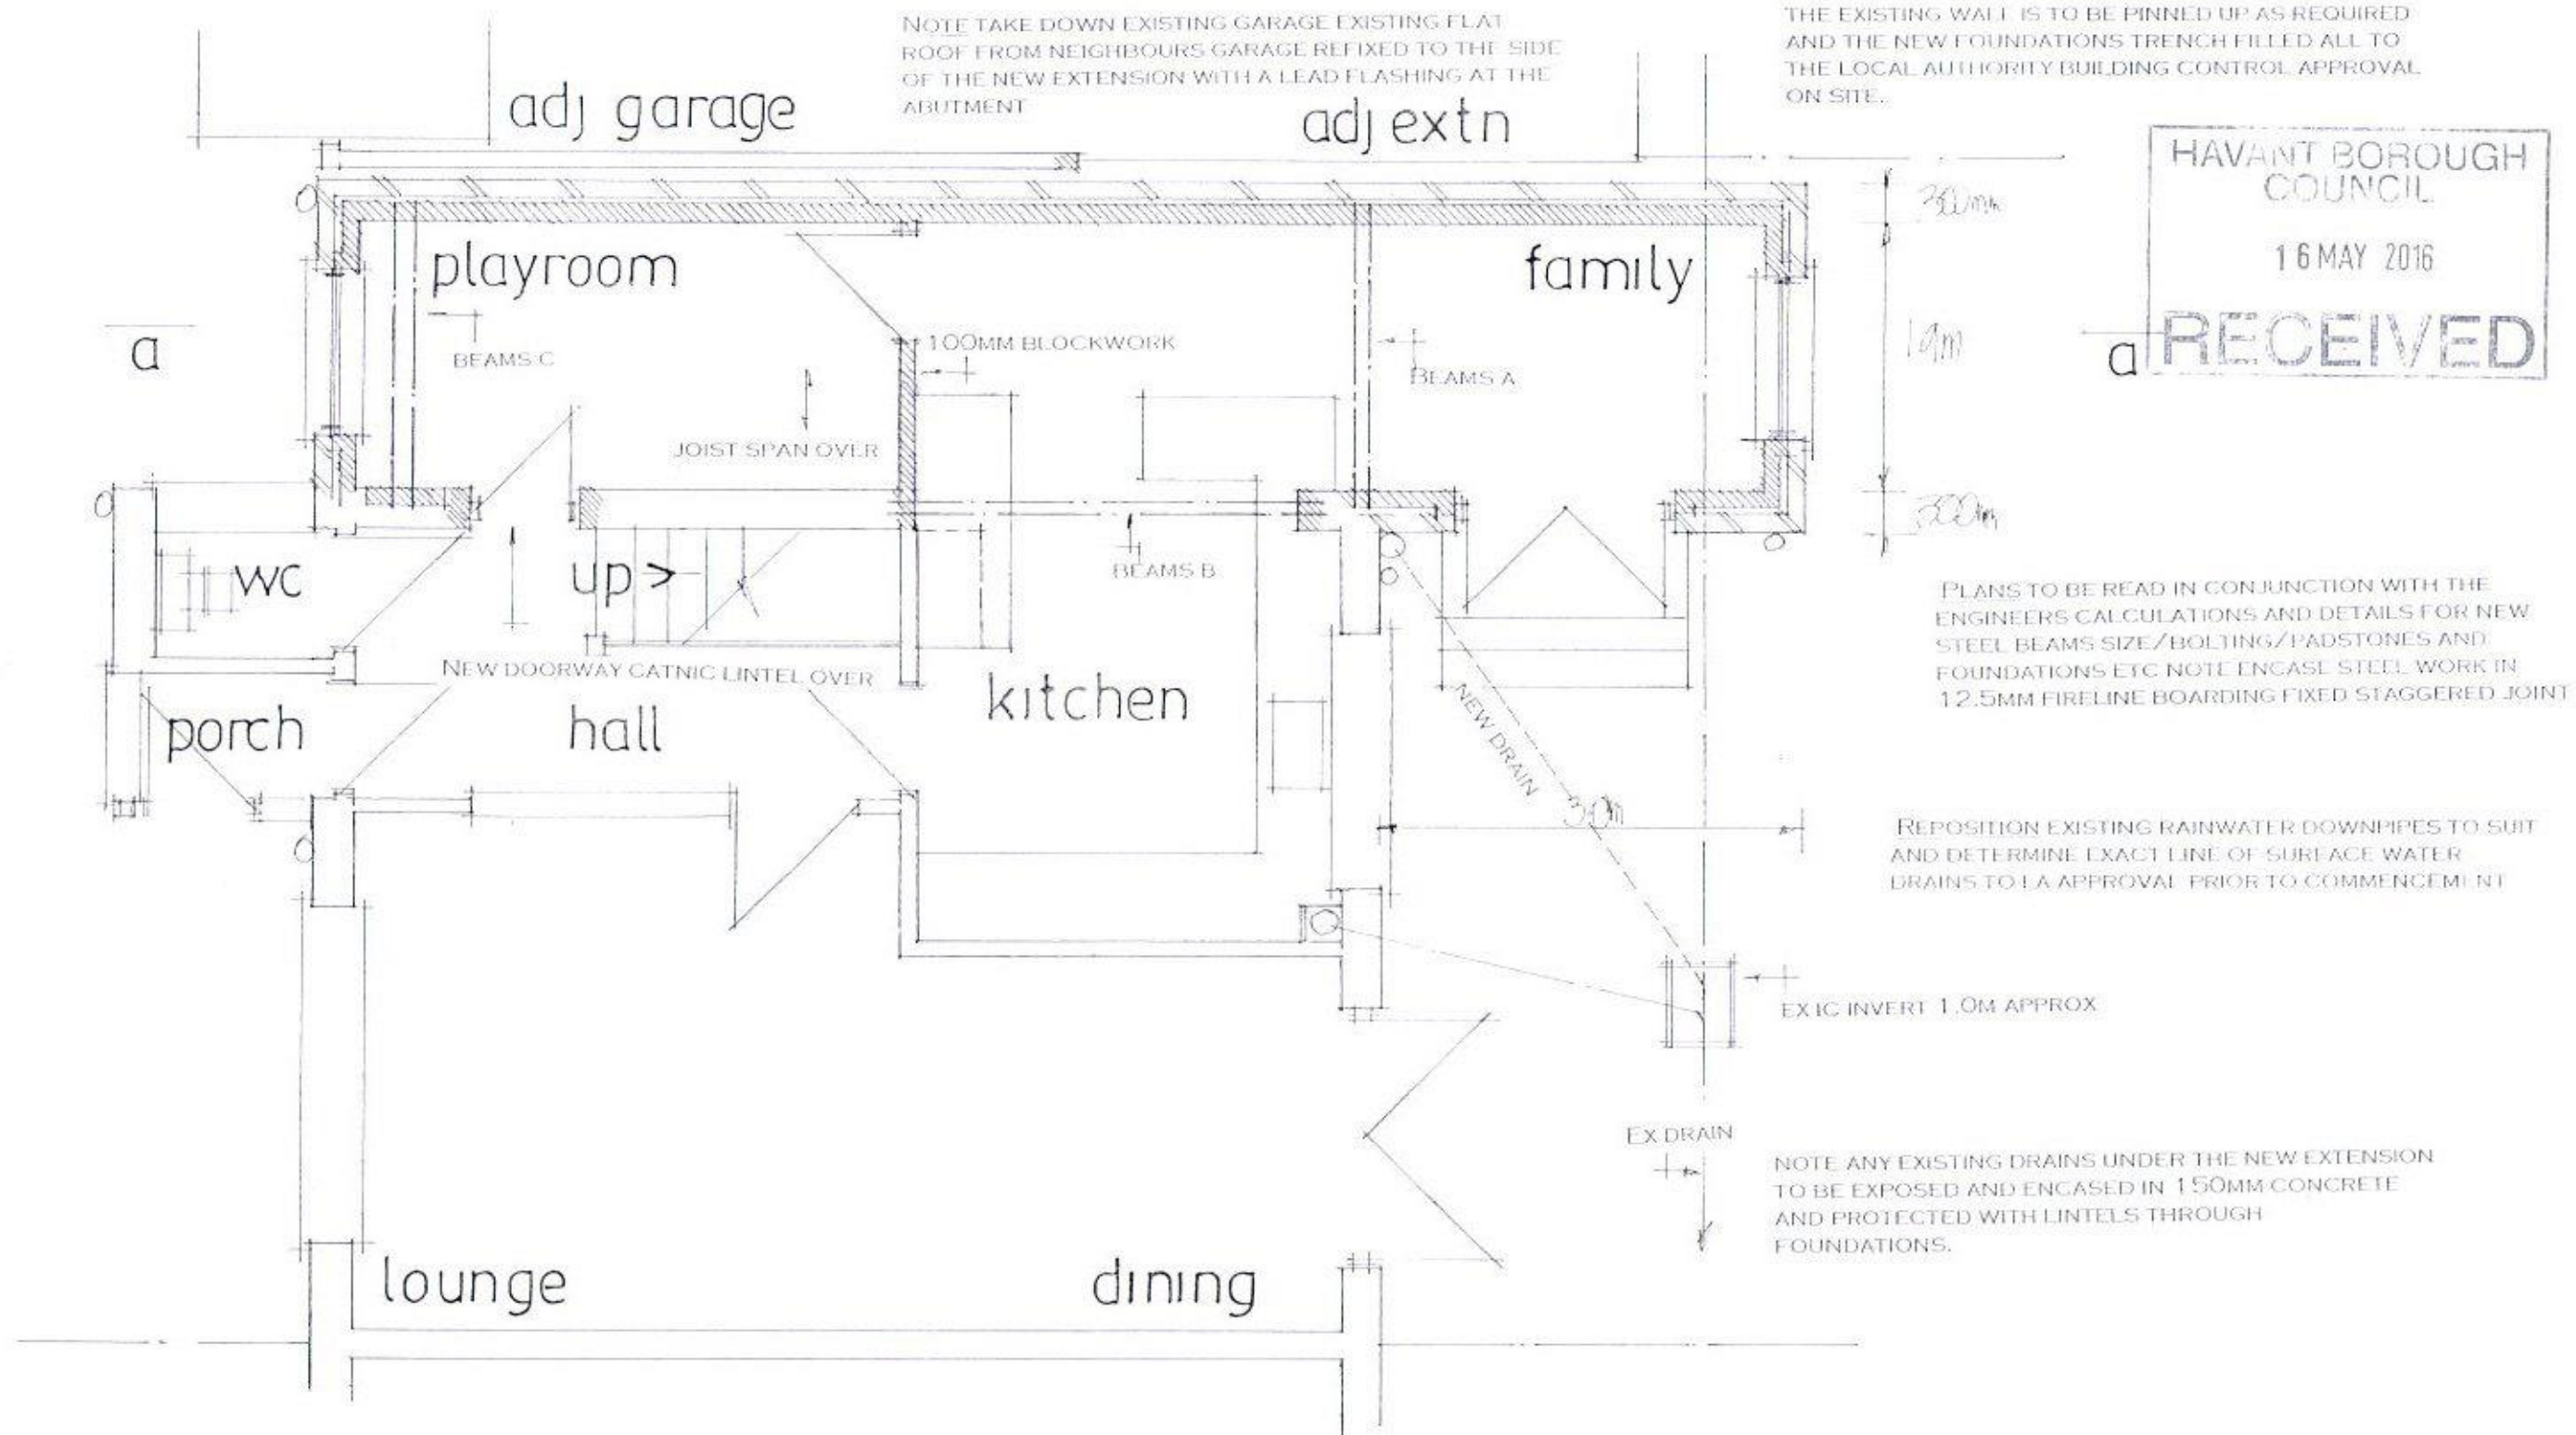

date may 2016
scale 1:50

PROPOSED GROUND FLOOR

PETER J. WALKER MRICS
CHARTERED SURVEYOR
182 SEAFRONT, HAYLING ISLAND, HANTS
PO11 9 AN

TEL: 02392467571