

IVORY HOUSE : GLAZED BALUSTRADE
RFT001 To ROOFTOP

HAVANT BOROUGH
COUNCIL
- 3 JUN 2016
RECEIVED


 proposed area
for glass
balustrade
& deck

existing stairs
and access
(planning granted
2011)

possible
location of
future hot-tub
(subject to
planning
permission for
roof terrace)

new roof finish
as J42 in this
location

existing
~~proposed~~
location of new
solar panel
installation

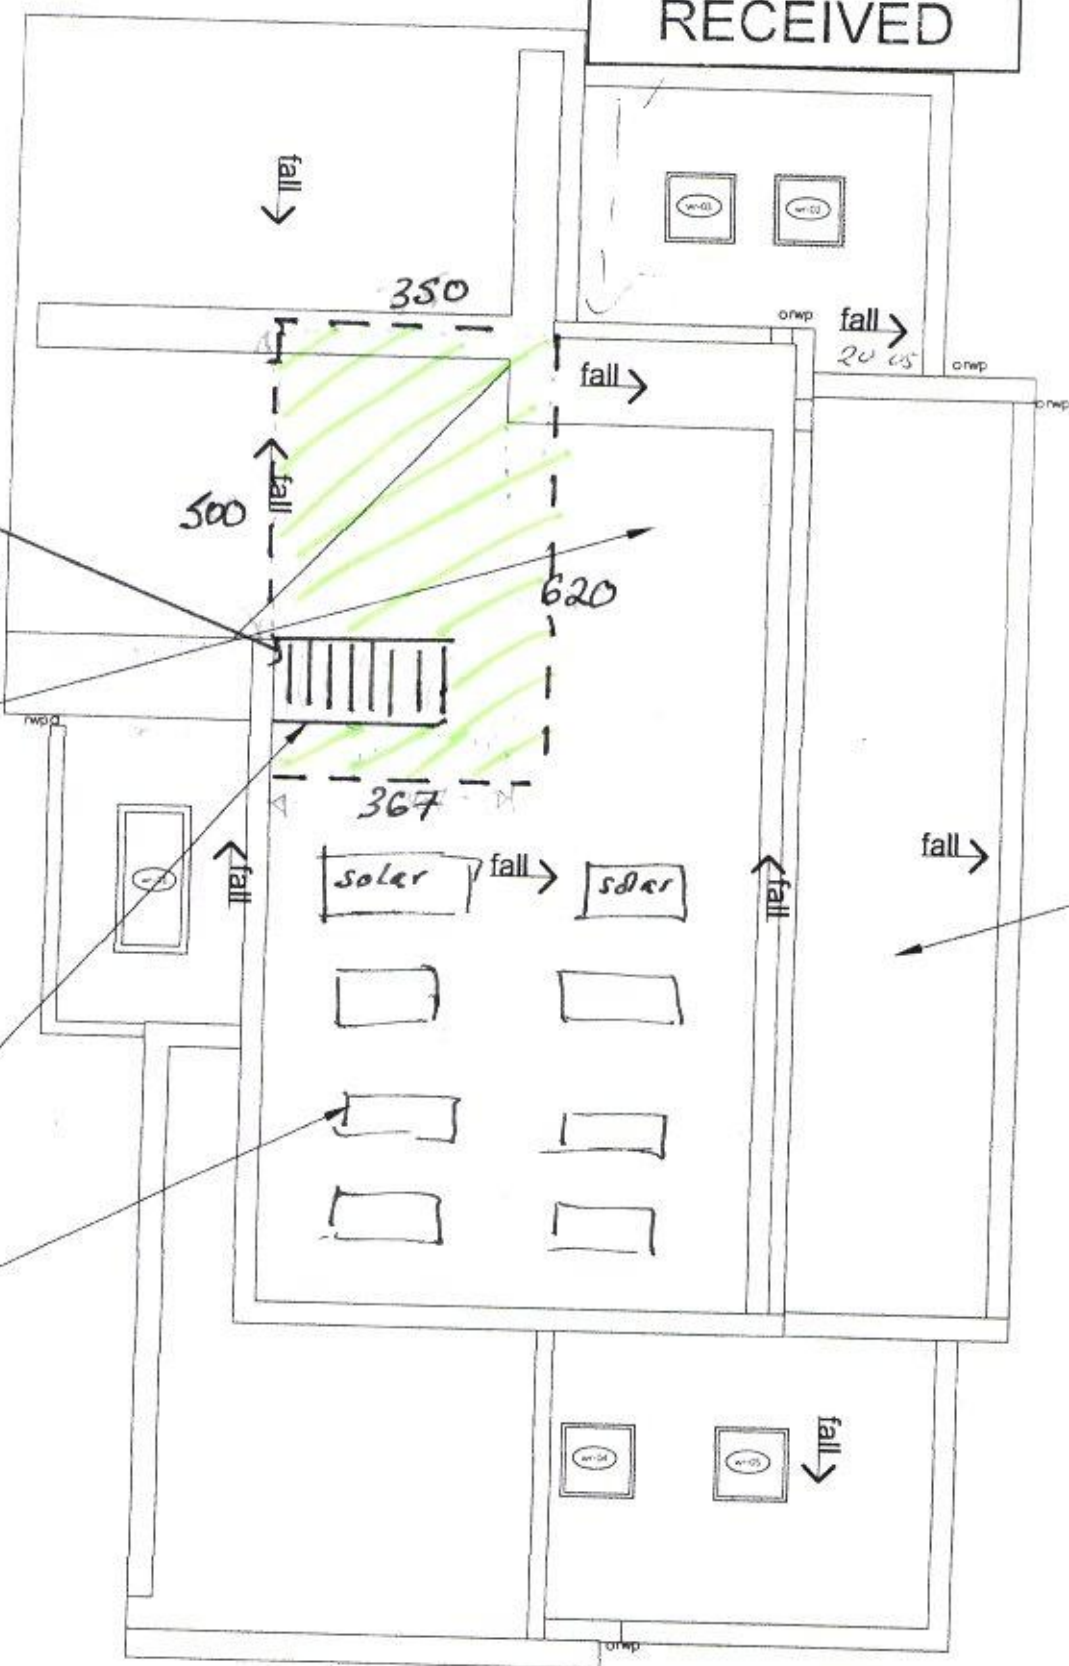

Queries?

Sharon@onyourcase.co.uk

023 9311 4100

07787 566382

PPG5190874

Submitted online: 30 May 2016