


PROPOSED FRONT ADDITION & ALTERATIONS
158, SEAFRONT, HAYLING ISLAND, HANTS
FOR MR & MRS J. CASSIDY

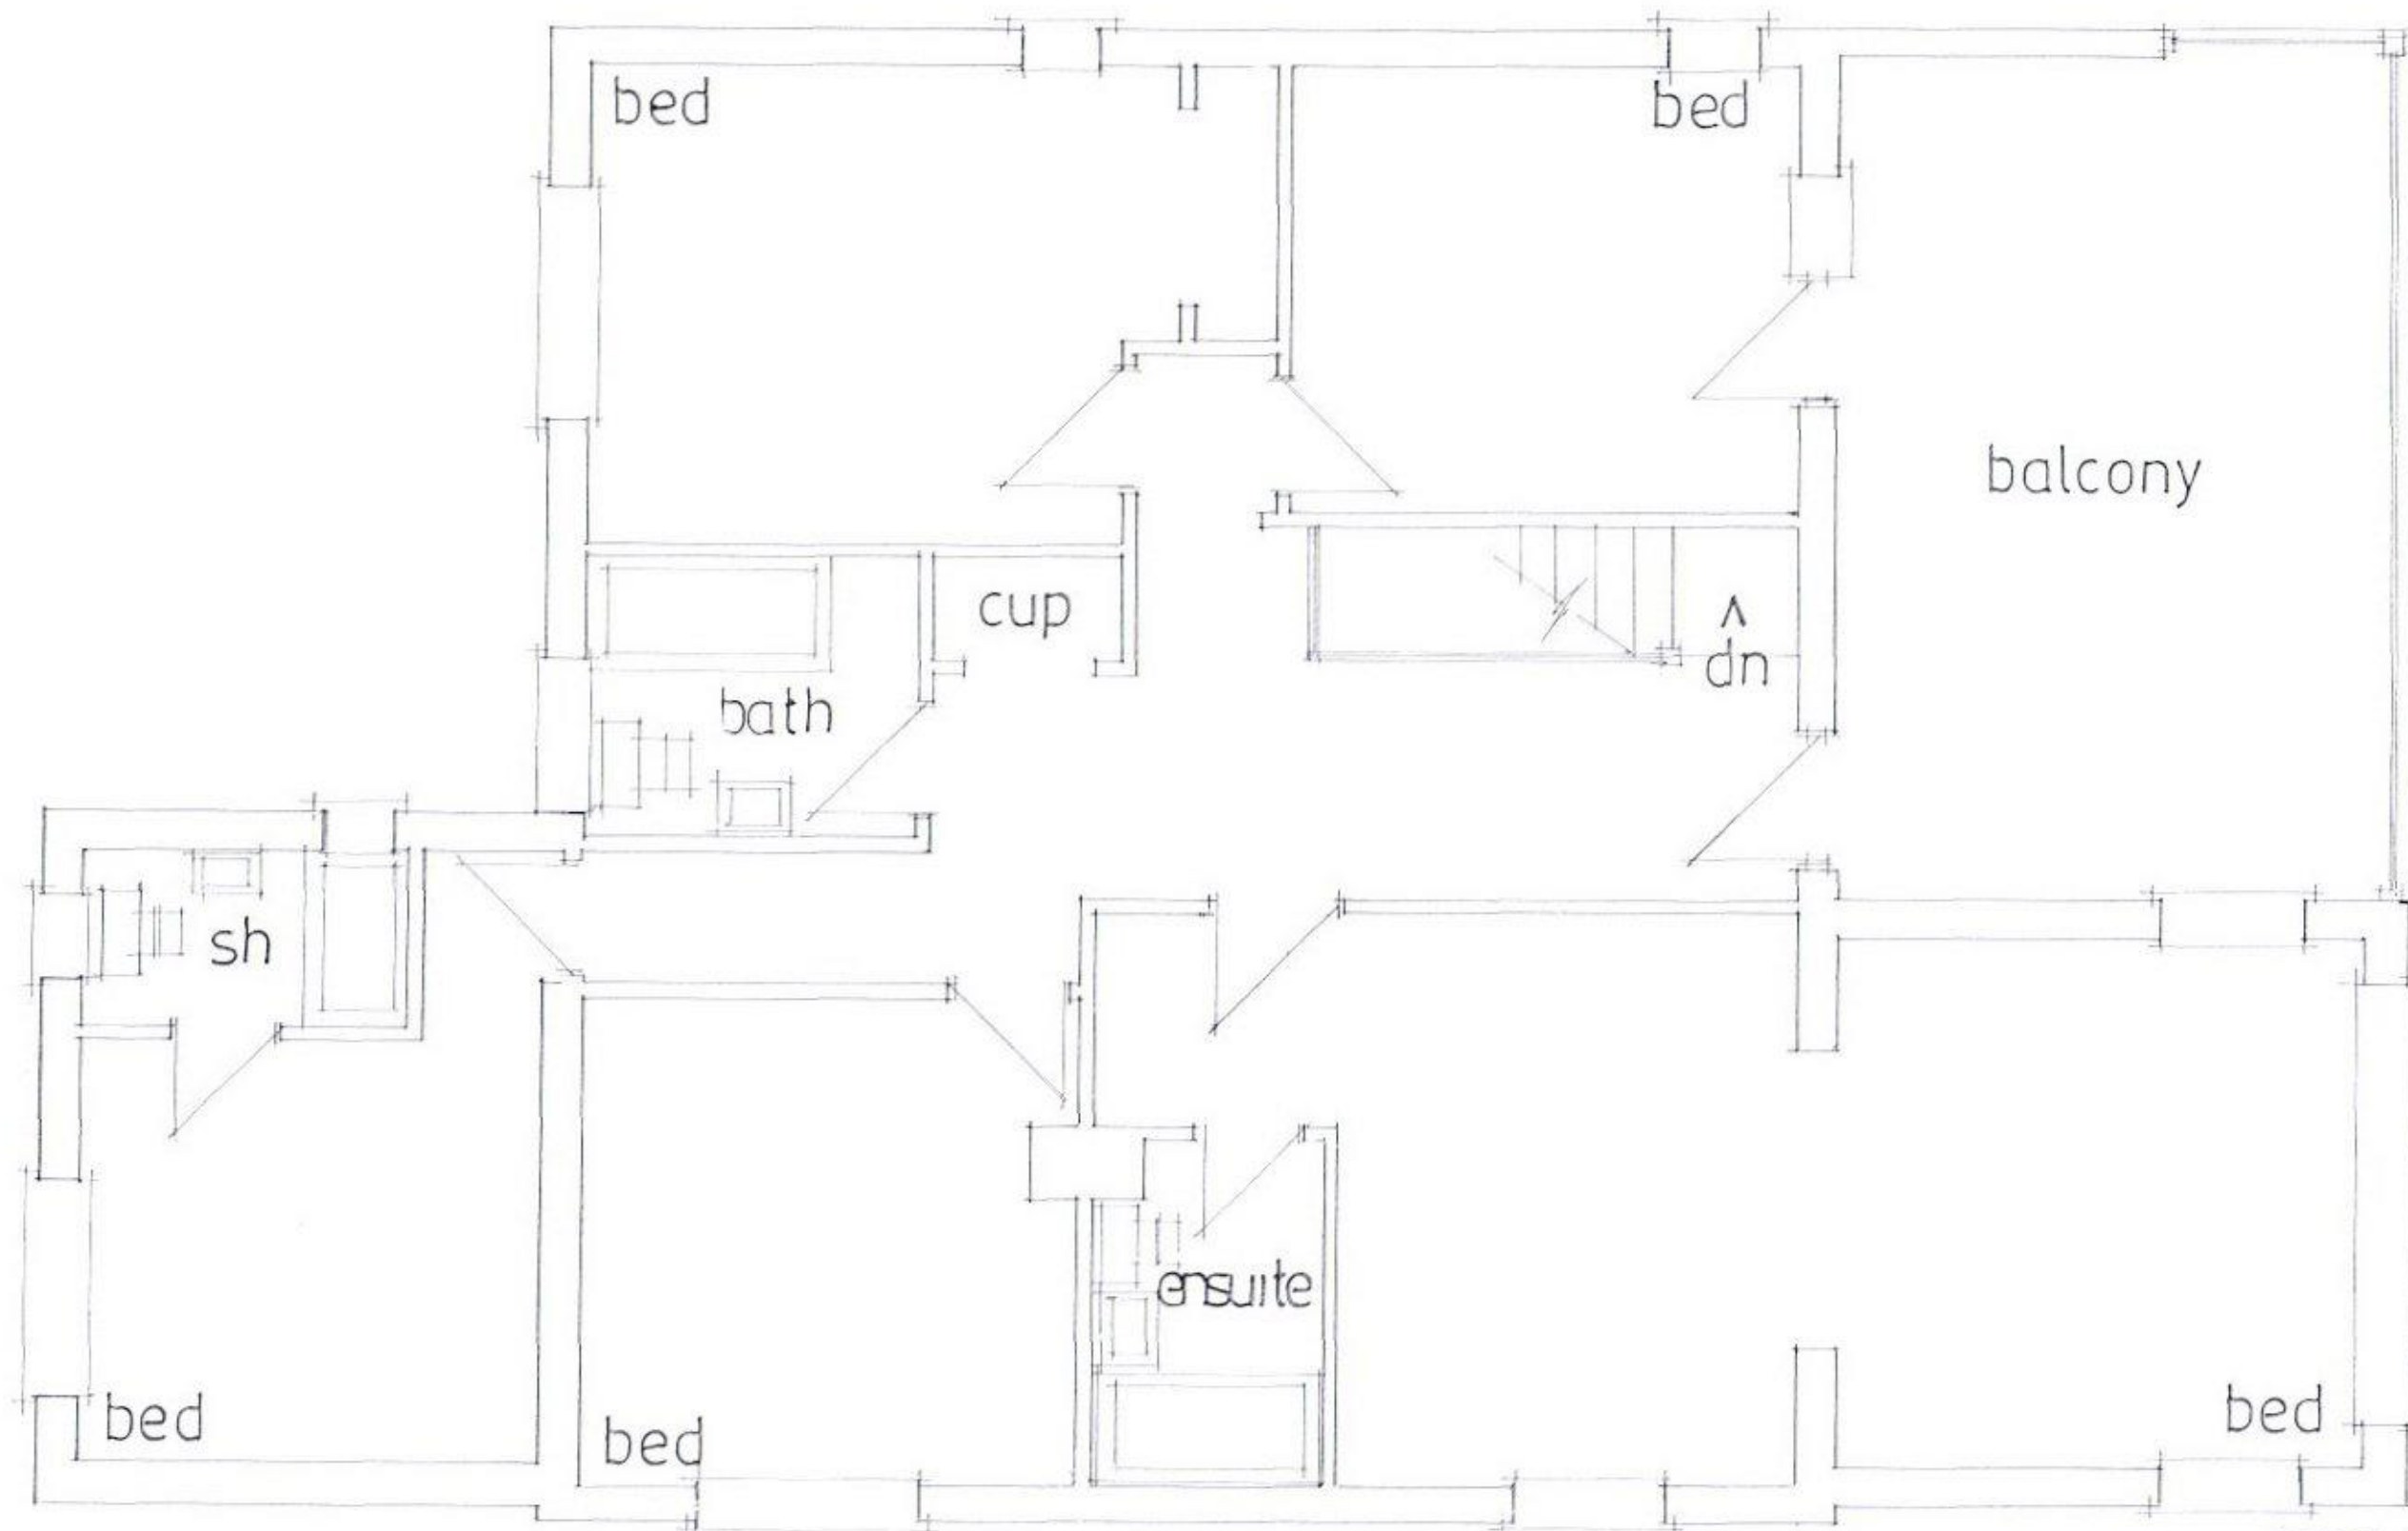

date aug 16
scale 1:50

Existing First Floor

PETER J. WALKER MRICS
CHARTERED SURVEYOR
182 SEAFRONT, HAYLING ISLAND, HANTS
PO11 9 AN

TEL: 02392467571