



HAVANT BOROUGH
COUNCIL

- 8 NOV 2016

RECEIVED

Department of Planning and
Development
Havant Borough Council
Public Service Plaza
Civic Centre Road
Havant
Hampshire
PO9 2AX

Developer Services
Southern Water
Sparrowgrove House
Sparrowgrove
Otterbourne
Hampshire
SO21 2SW

Tel: 0330 303 0119

Email: developerservices@southernwater.co.uk

Your Ref

APP/16/00986

Our Ref

PLAN-015962

Date

28/10/2016

Dear Sirs,

Proposal: Two storey side extension.

Site: 40 Newbarn Road, Havant, PO9 3PX.

APP/16/00986.

Thank you for your letter of 19/10/2016.

The attached plan shows that the proposed development lies close to an existing public sewer. An investigation of the sewer is required to ascertain its condition, the number of properties served, and potential means of access, before any decision can be made as to whether it would be acceptable for the proposed development close to the sewer. Part H of the Building Regulations dictates that the matter is determined by the sewerage undertaker – in this case Southern Water. The applicant is advised to discuss the matter further with Southern Water, Sparrowgrove House, Sparrowgrove, Otterbourne, Hampshire SO21 2SW (Tel: 0330 303 0119) or www.southernwater.co.uk.

In order to protect drainage apparatus, Southern Water requests that if consent is granted, a condition is attached to the planning permission. For example "The developer must advise the local authority (in consultation with Southern Water) of the measures which will be undertaken to protect the public sewers, prior to the commencement of the development."

- No new soakaways should be located within 5 metres of a public sewer.
- No new tree planting should be located within 3 metres either side of the centreline of the public sewer

Southern Water Sparrowgrove House Otterbourne Winchester Hampshire SO21 2SW www.southernwater.co.uk

Southern Water Services Ltd. Registered Office: Southern House Yeoman Road Worthing BN13 3NX Registered in England No 2366670



Due to changes in legislation that came in to force on 1st October 2011 regarding the future ownership of sewers it is possible that a sewer now deemed to be public could be crossing the above property. Therefore, should any sewer be found during construction works, an investigation of the sewer will be required to ascertain its condition, the number of properties served, and potential means of access before any further works commence on site. The applicant is advised to discuss the matter further with Southern Water, Sparrowgrove House, Sparrowgrove, Otterbourne, Hampshire SO21 2SW (Tel: 0330 303 0119) or www.southernwater.co.uk.

Southern Water requires a formal application for any new connection to the public foul and surface water sewers to be made by the applicant or developer.

We request that should this application receive planning approval, the following informative is attached to the consent:

"A formal application for connection to the public sewerage system is required in order to service this development. Please contact Southern Water, Sparrowgrove House, Sparrowgrove, Otterbourne, Hampshire SO21 2SW (Tel: 0330 303 0119) or www.southernwater.co.uk".

It is the responsibility of the developer to make suitable provision for the disposal of surface water. Part H3 of the Building Regulations prioritises the means of surface water disposal in the order

- a Adequate soakaway or infiltration system
- b Water course
- c Where neither of the above is practicable sewer

Southern Water supports this stance and seeks through appropriate Planning Conditions to ensure that appropriate means of surface water disposal are proposed for each development. It is important that discharge to sewer occurs only where this is necessary and where adequate capacity exists to serve the development. When it is proposed to connect to a public sewer the prior approval of Southern Water is required.

The proposed development would lie within a Source Protection Zone around one of Southern Water's public water supply sources as defined under the Environment Agency's Groundwater Protection Policy. Southern Water will rely on your consultations with the Environment Agency to ensure the protection of the public water supply source.

Yours sincerely


Developer Services 

SOUTHERN WATER

HAVANT BOROUGH COUNCIL

8 NOV 2016

RECEIVED

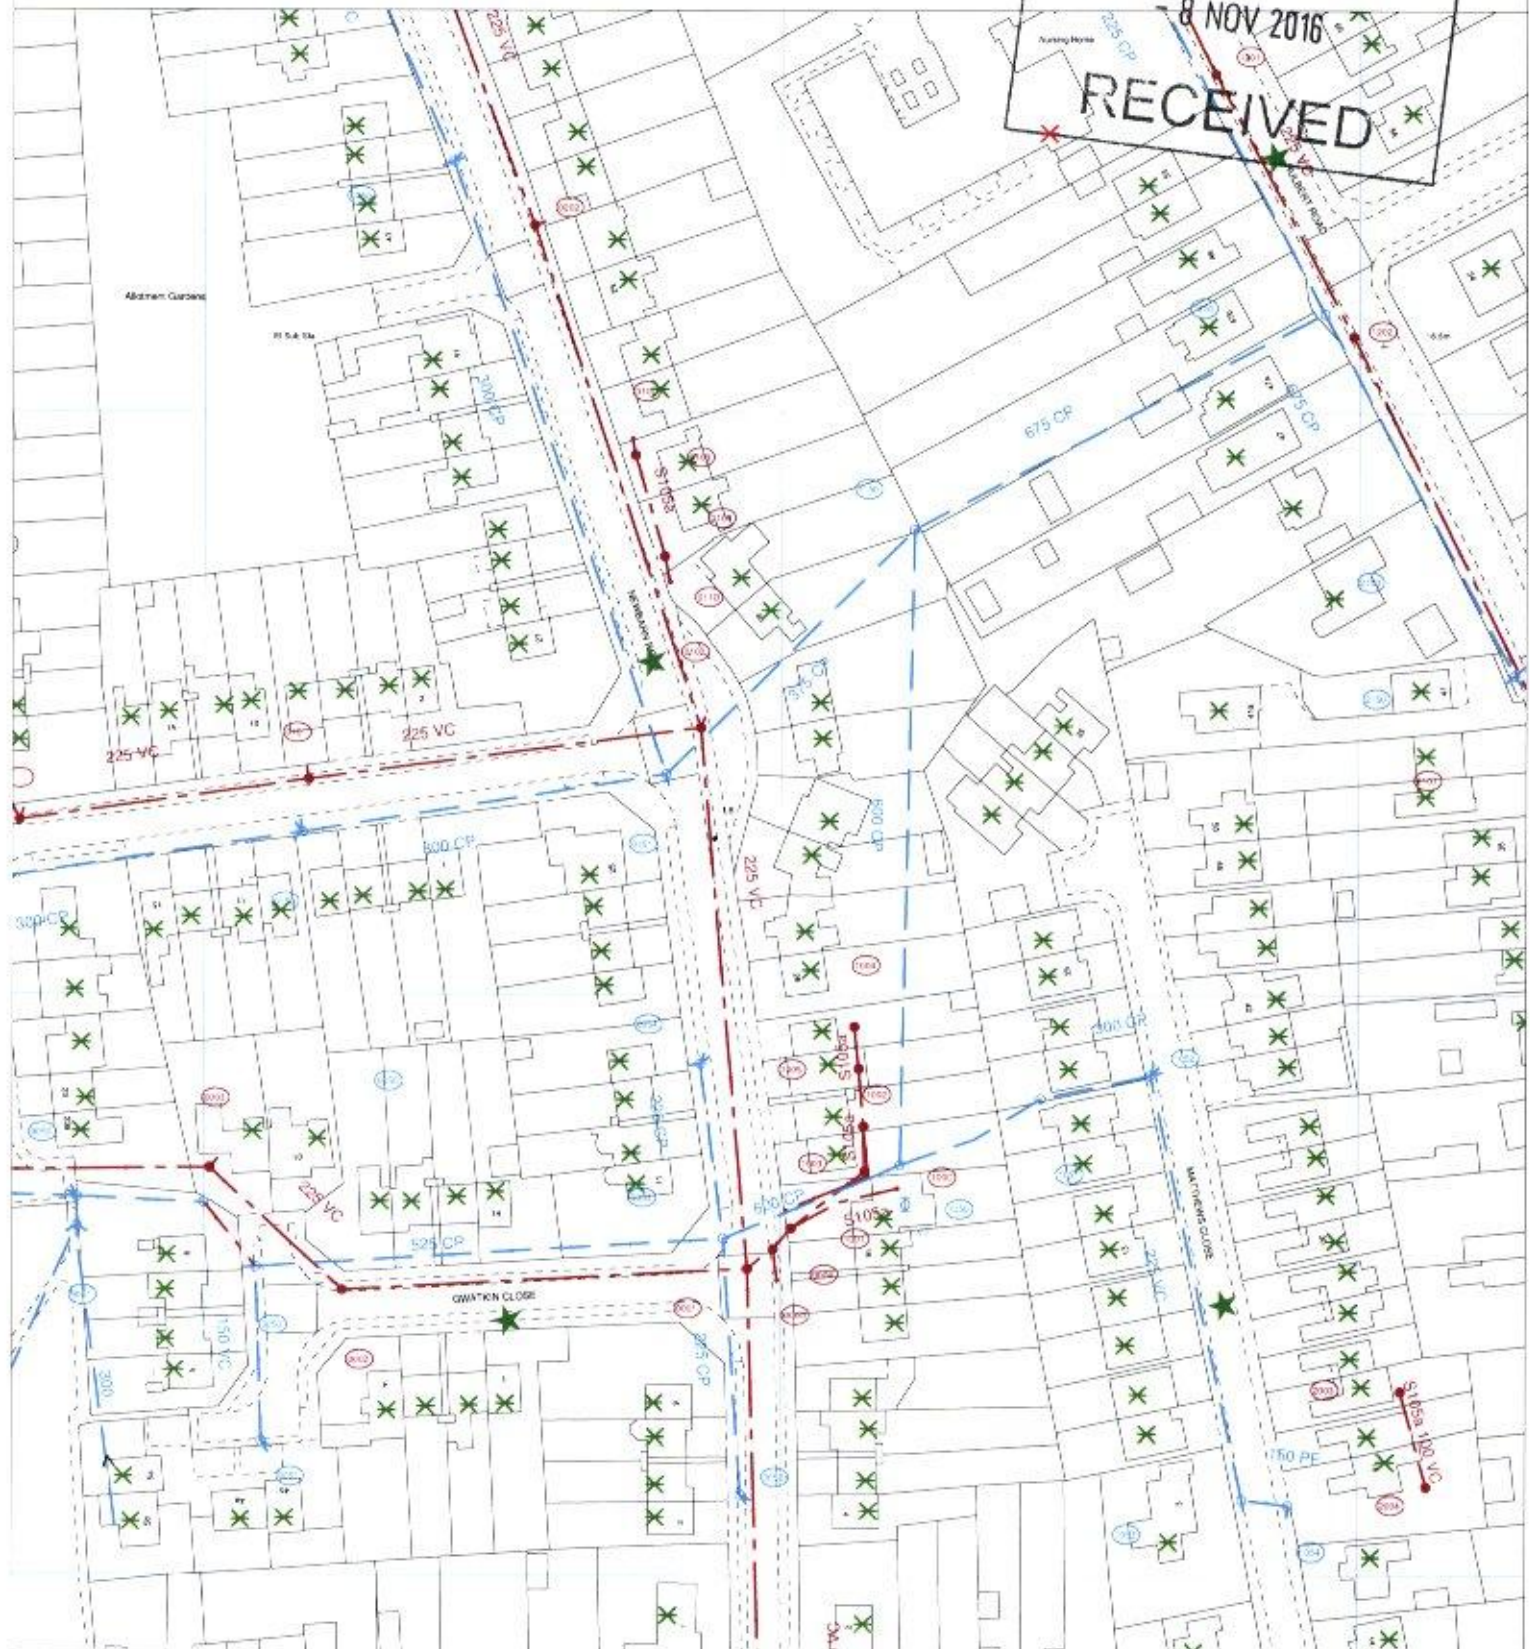

The positions of pipes shown on this plan are believed to be correct, but Southern Water Services Ltd accept no responsibility in the event of inaccuracy. The actual positions should be determined on site.

Based upon Ordnance Survey Digital Data with the permission of the controller of H.M.S.O. Crown Copyright Reserved License No. WU 298530

O.S. REF: SU7007SW

Scale: 1:1250

Screen Print

WARNING BAC pipes are constructed of Bonded Asbestos Cement
WARNING Unknown (UNK) materials may include Bonded Asbestos Cement

 Southern Water



Printed By: Giri

Date: 28-10-2016

Site Plan

Requested By: