



Department of Planning and
Development
Havant Borough Council
Public Service Plaza
Civic Centre Road
Havant
Hampshire
PO9 2AX

Developer Services
Southern Water
Sparrowgrove House
Sparrowgrove
Otterbourne
Hampshire
SO21 2SW

Tel: 0330 303 0119
Email: developerservices@southernwater.co.uk

Your Ref
APP/16/00685
Our Ref
PLAN-014792
Date
26/07/2016

Dear Sirs,

Proposal: Alterations to existing rear extension to include a new roof, roof light and glazing. Demolition of a garage within St Faiths conservation area.
Site: 3 Fairfield Terrace, Fairfield Road, Havant, PO9 1BA.
APP/16/00685

Thank you for your letter of 14/07/2016.

Southern Water has no objections to the above proposal.

Yours sincerely

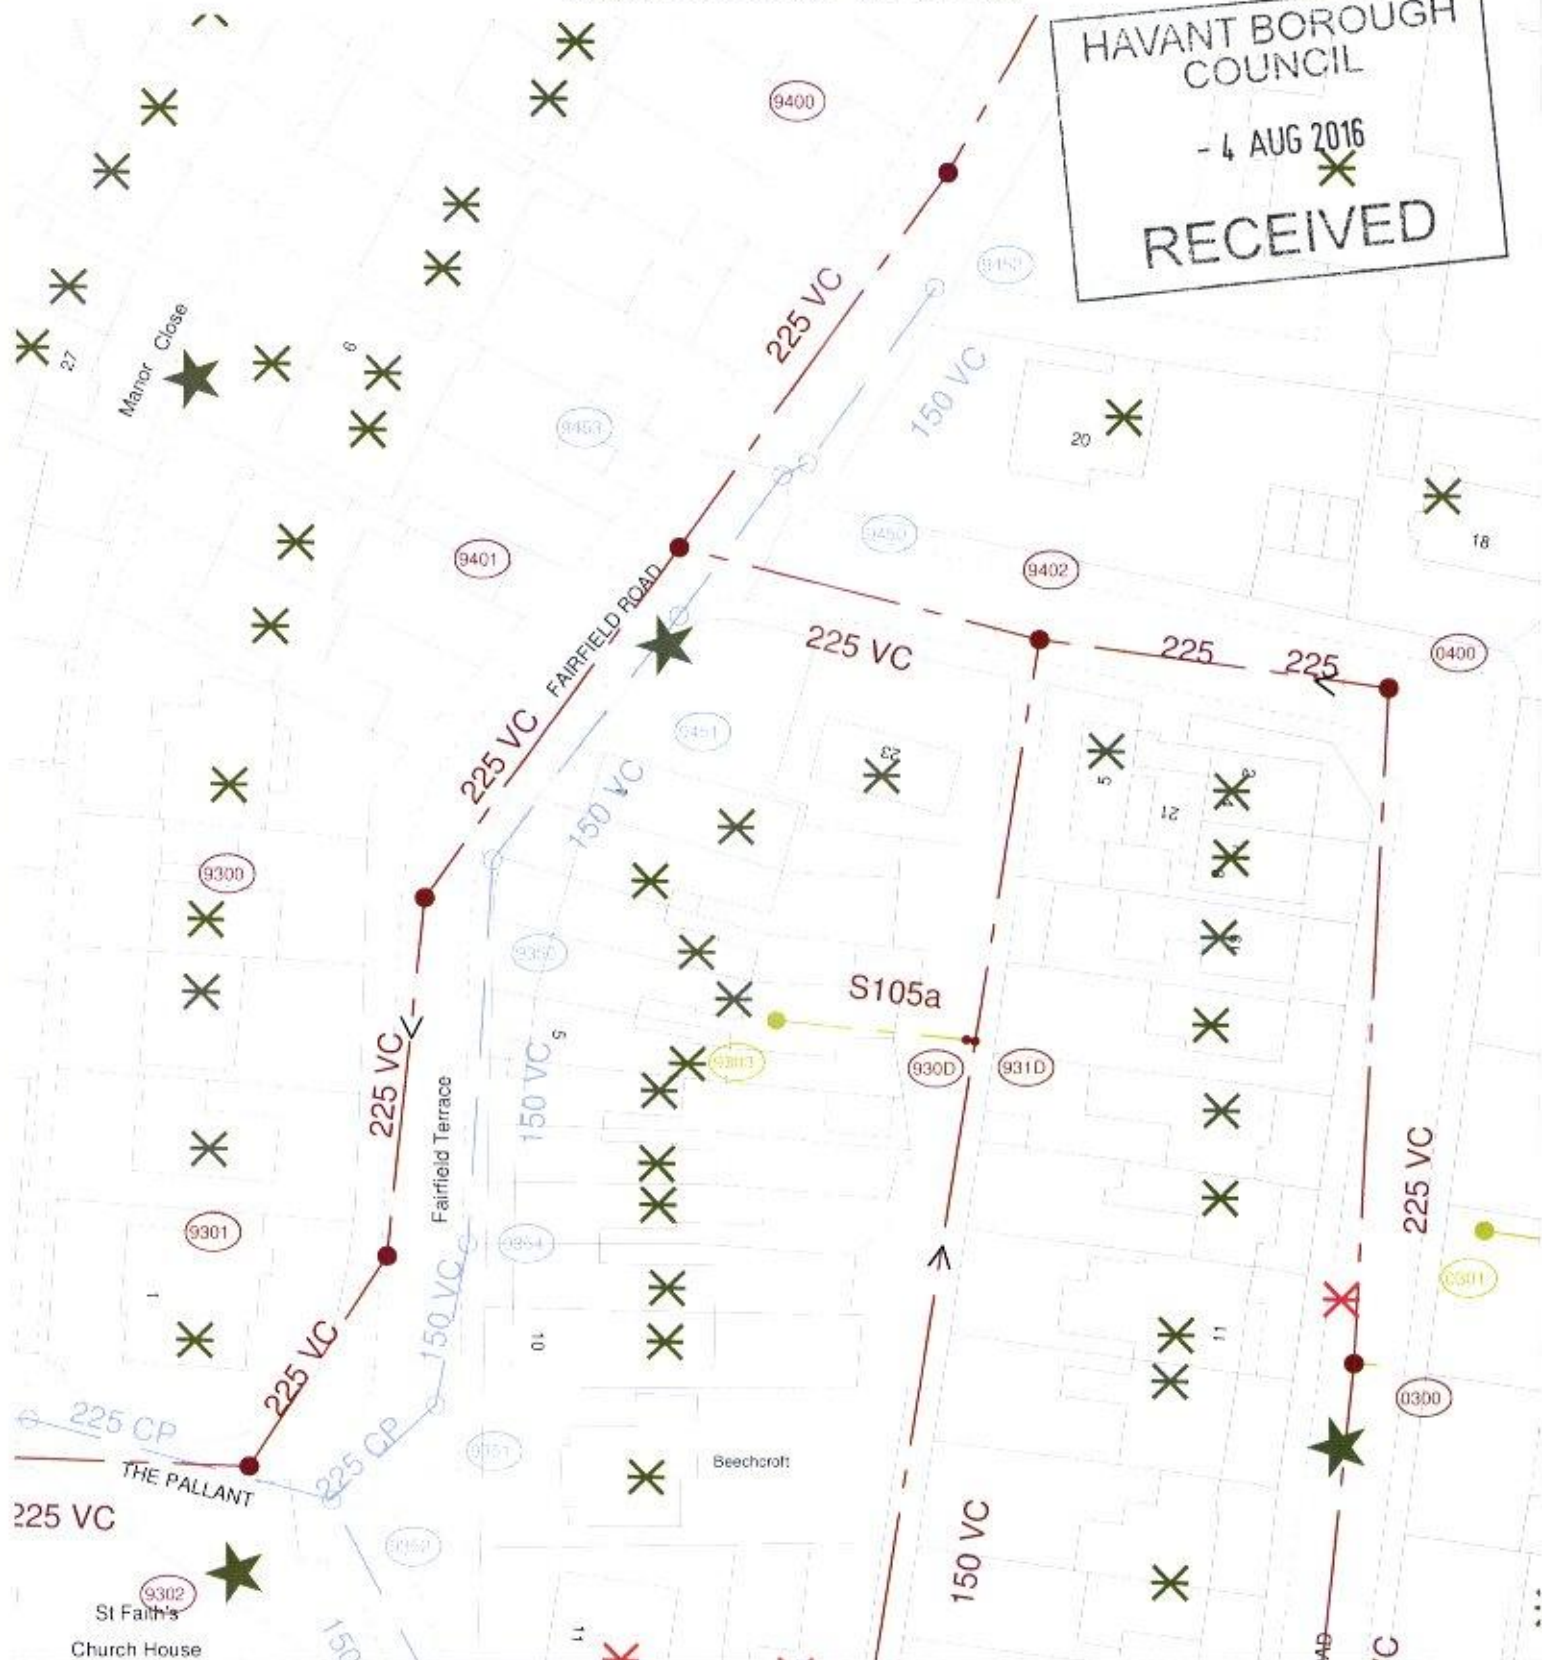

Developer Services

SOUTHERN WATER

HAVANT BOROUGH COUNCIL

- 4 AUG 2016

RECEIVED



The positions of pipes shown on this plan are believed to be correct, but Southern Water Services Ltd accept no responsibility in the event of inaccuracy. The actual positions should be determined on site.

Based upon Ordnance Survey Digital Data with the permission of the controller of H.M.S.O. Crown Copyright Reserved Licence No. WH1 298530

O.S. REF: SU7106SE

Scale: 1:625

Screen Print

WARNING: BAC pipes are constructed of Bonded Asbestos Cement

WARNING: Unknown (UNK) materials may include Bonded Asbestos Cement

Southern Water

Printed By: banuh

Date: 26-7-2016

Southern Water MapGuide Browser

Requested By: