


Apollo Fire Detectors Limited
36 Brookside Road

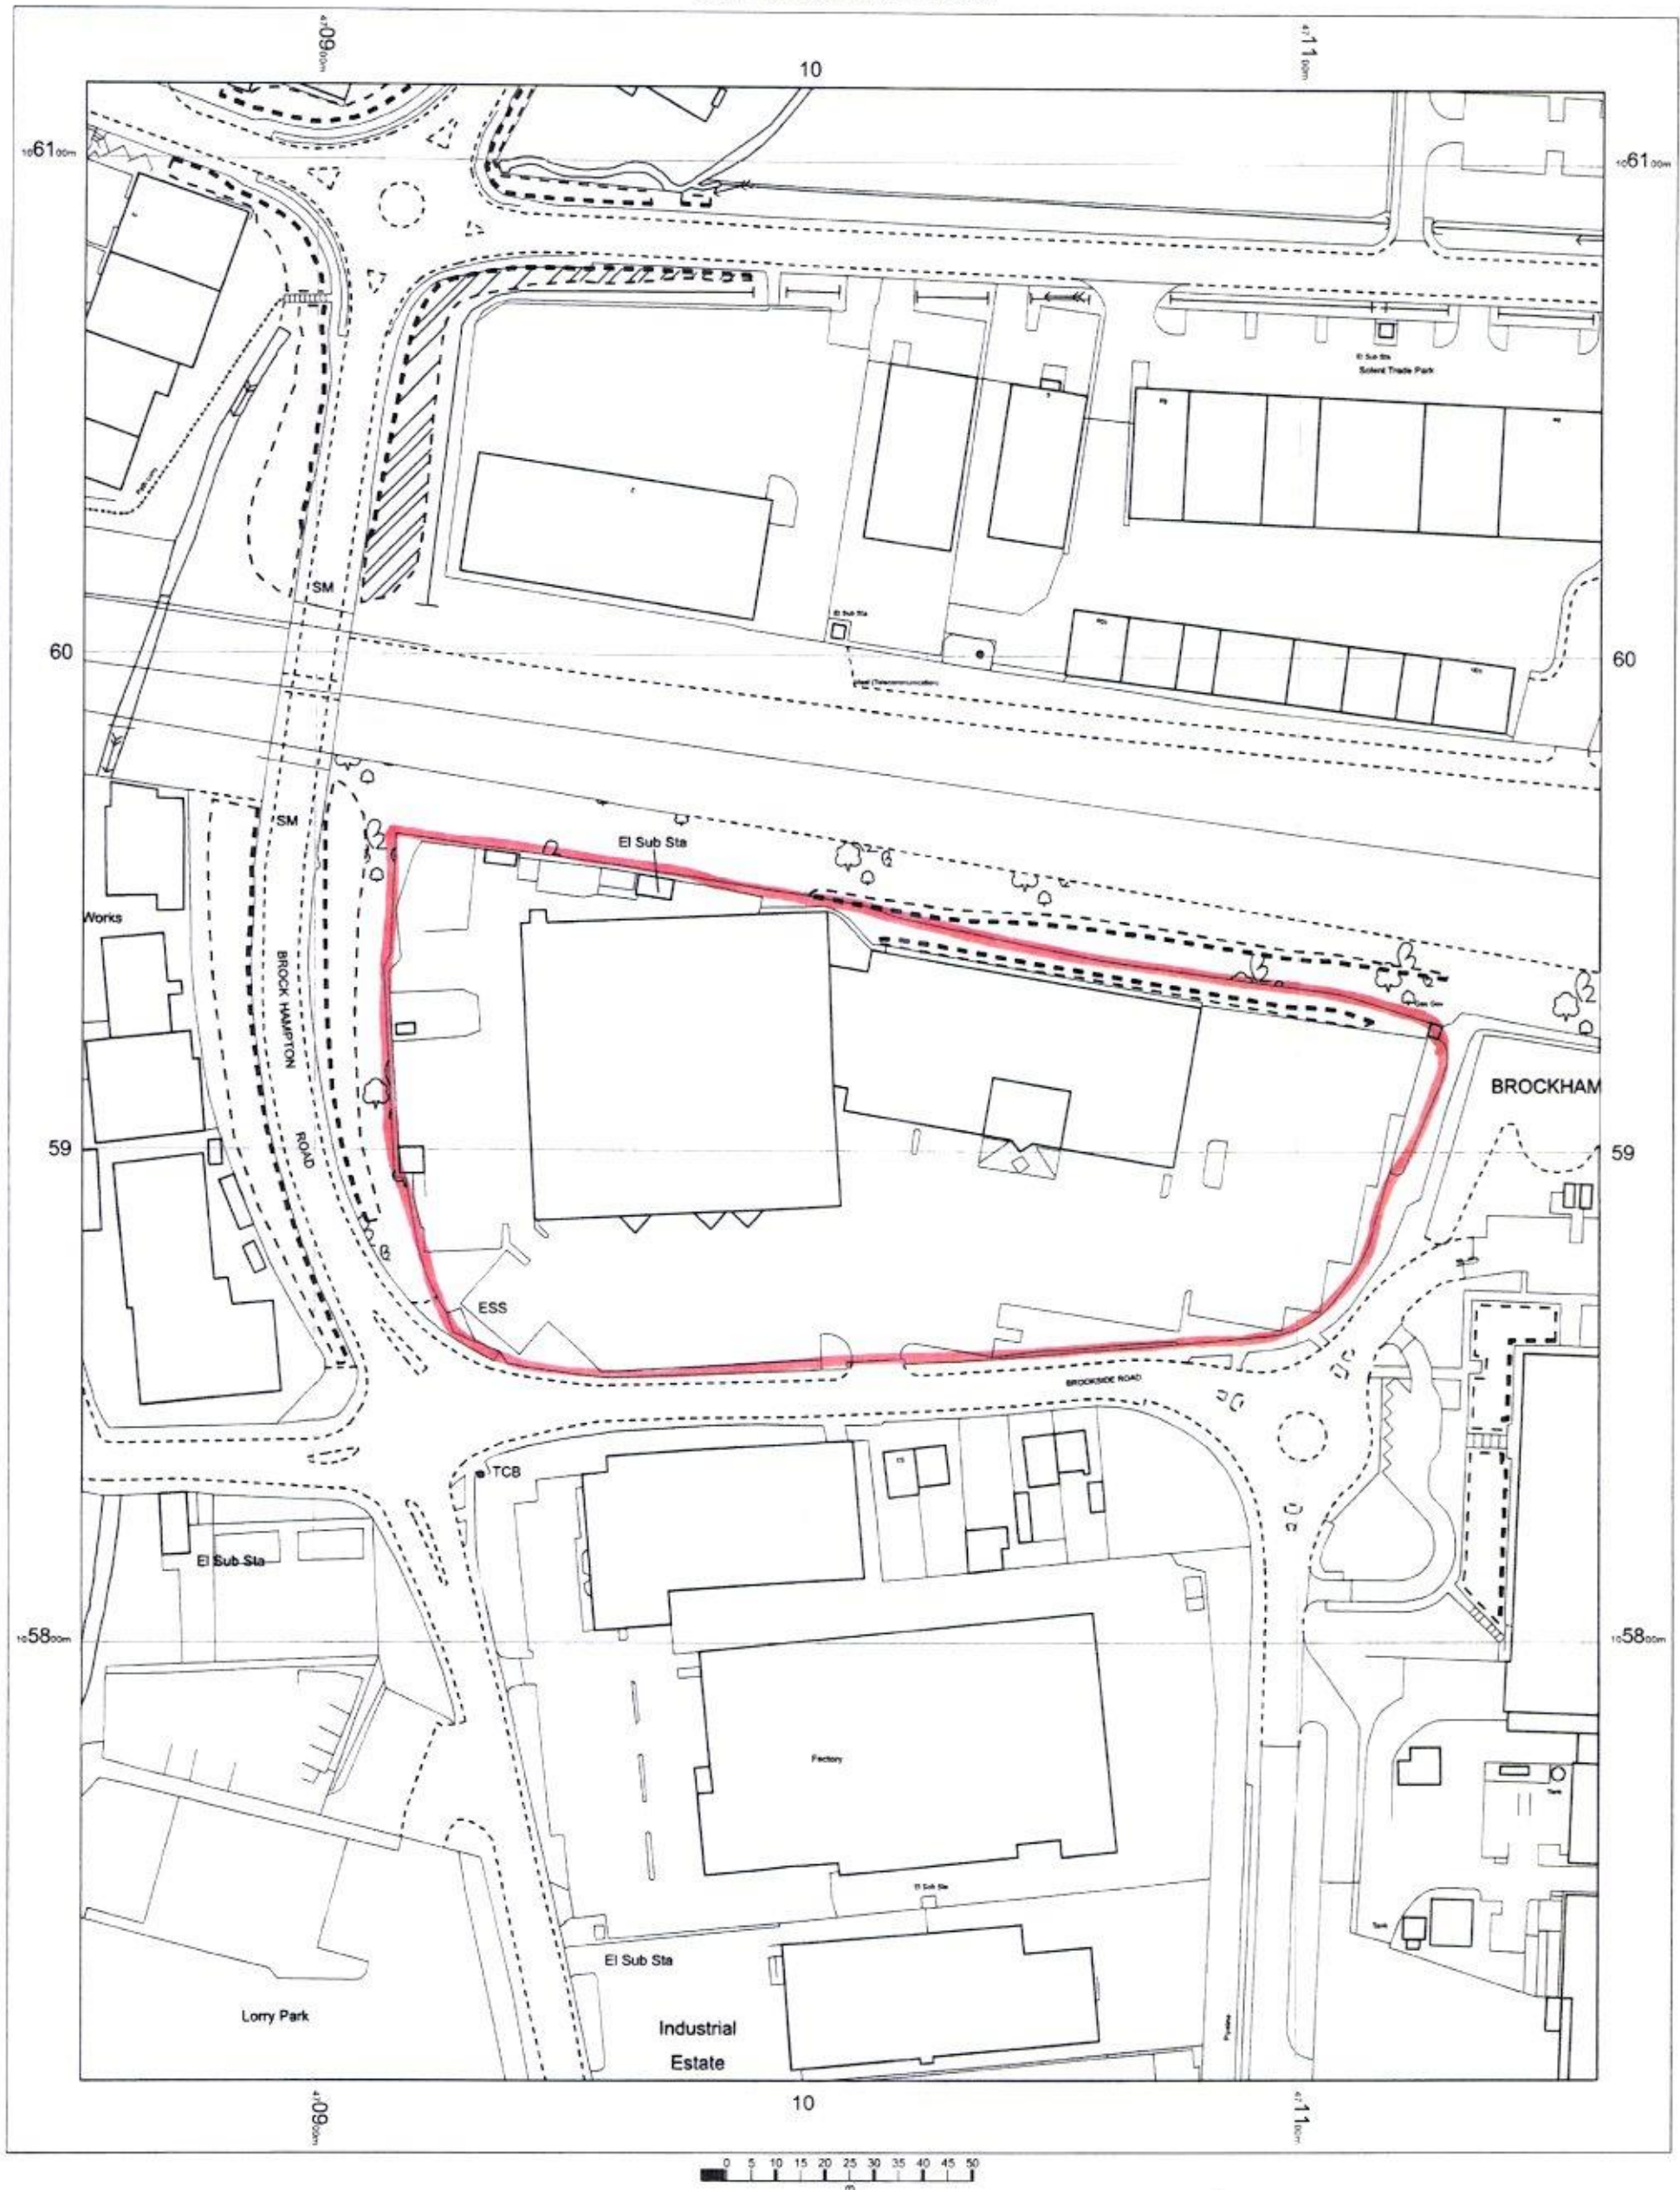

OS MasterMap 1250/2500/10000 scale
13 April 2016, ID: BLJT-00519107
www.planningapplicationmaps.co.uk
1:1250 scale print at A3, Centre: 471007 E, 105913 N
©Crown Copyright Ordnance Survey. Licence no. 100051661

HAVANT BOROUGH
COUNCIL

- 5 MAY 2015

RECEIVED

