


PROPOSED SINGLE STOREY REAR ADDITION & ALTS.  
14, NUTBOURNE ROAD, HAYLING ISLAND, HANTS.  
FOR MR & MRS B. RUSSELL.

HAVANT BOROUGH  
COUNCIL  
25 APR 2016  
RECEIVED

EXISTING GROUND FLOOR

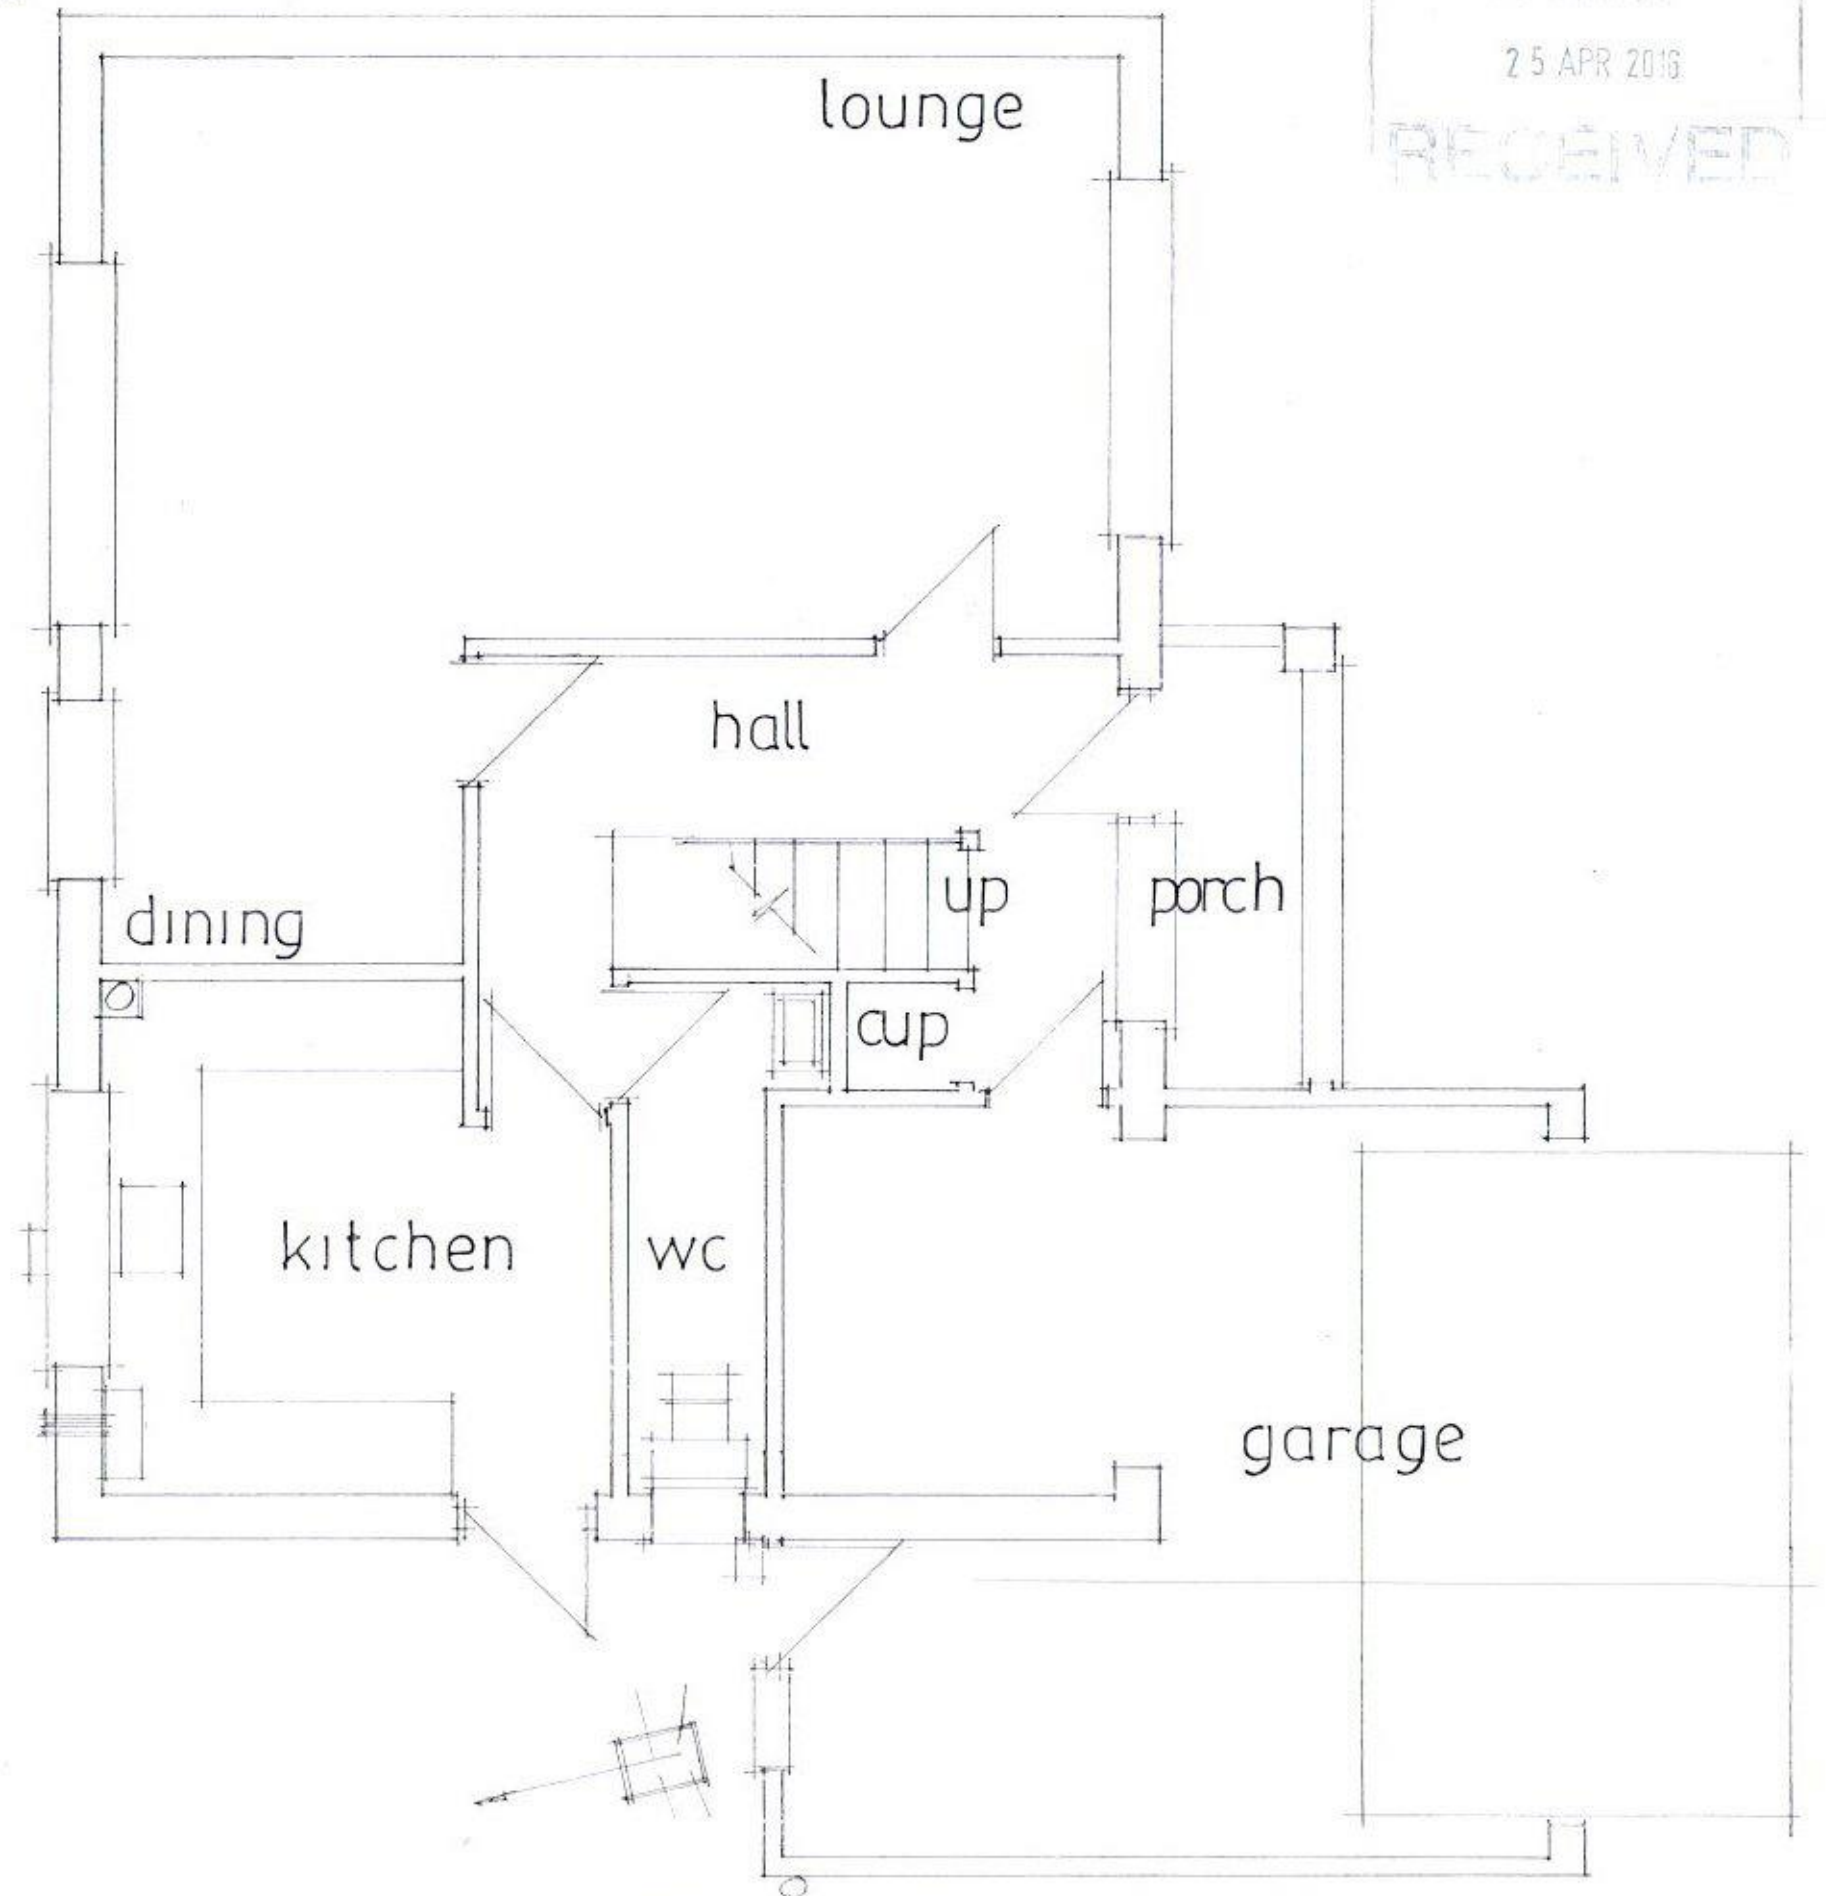

PETER J. WALKER MRICS  
CHARTERED SURVEYOR

182 SEAFRONT, HAYLING ISLAND, HANTS  
PO11 9 AN

TEL: 02392467571

date apr 16  
scale 1:50