


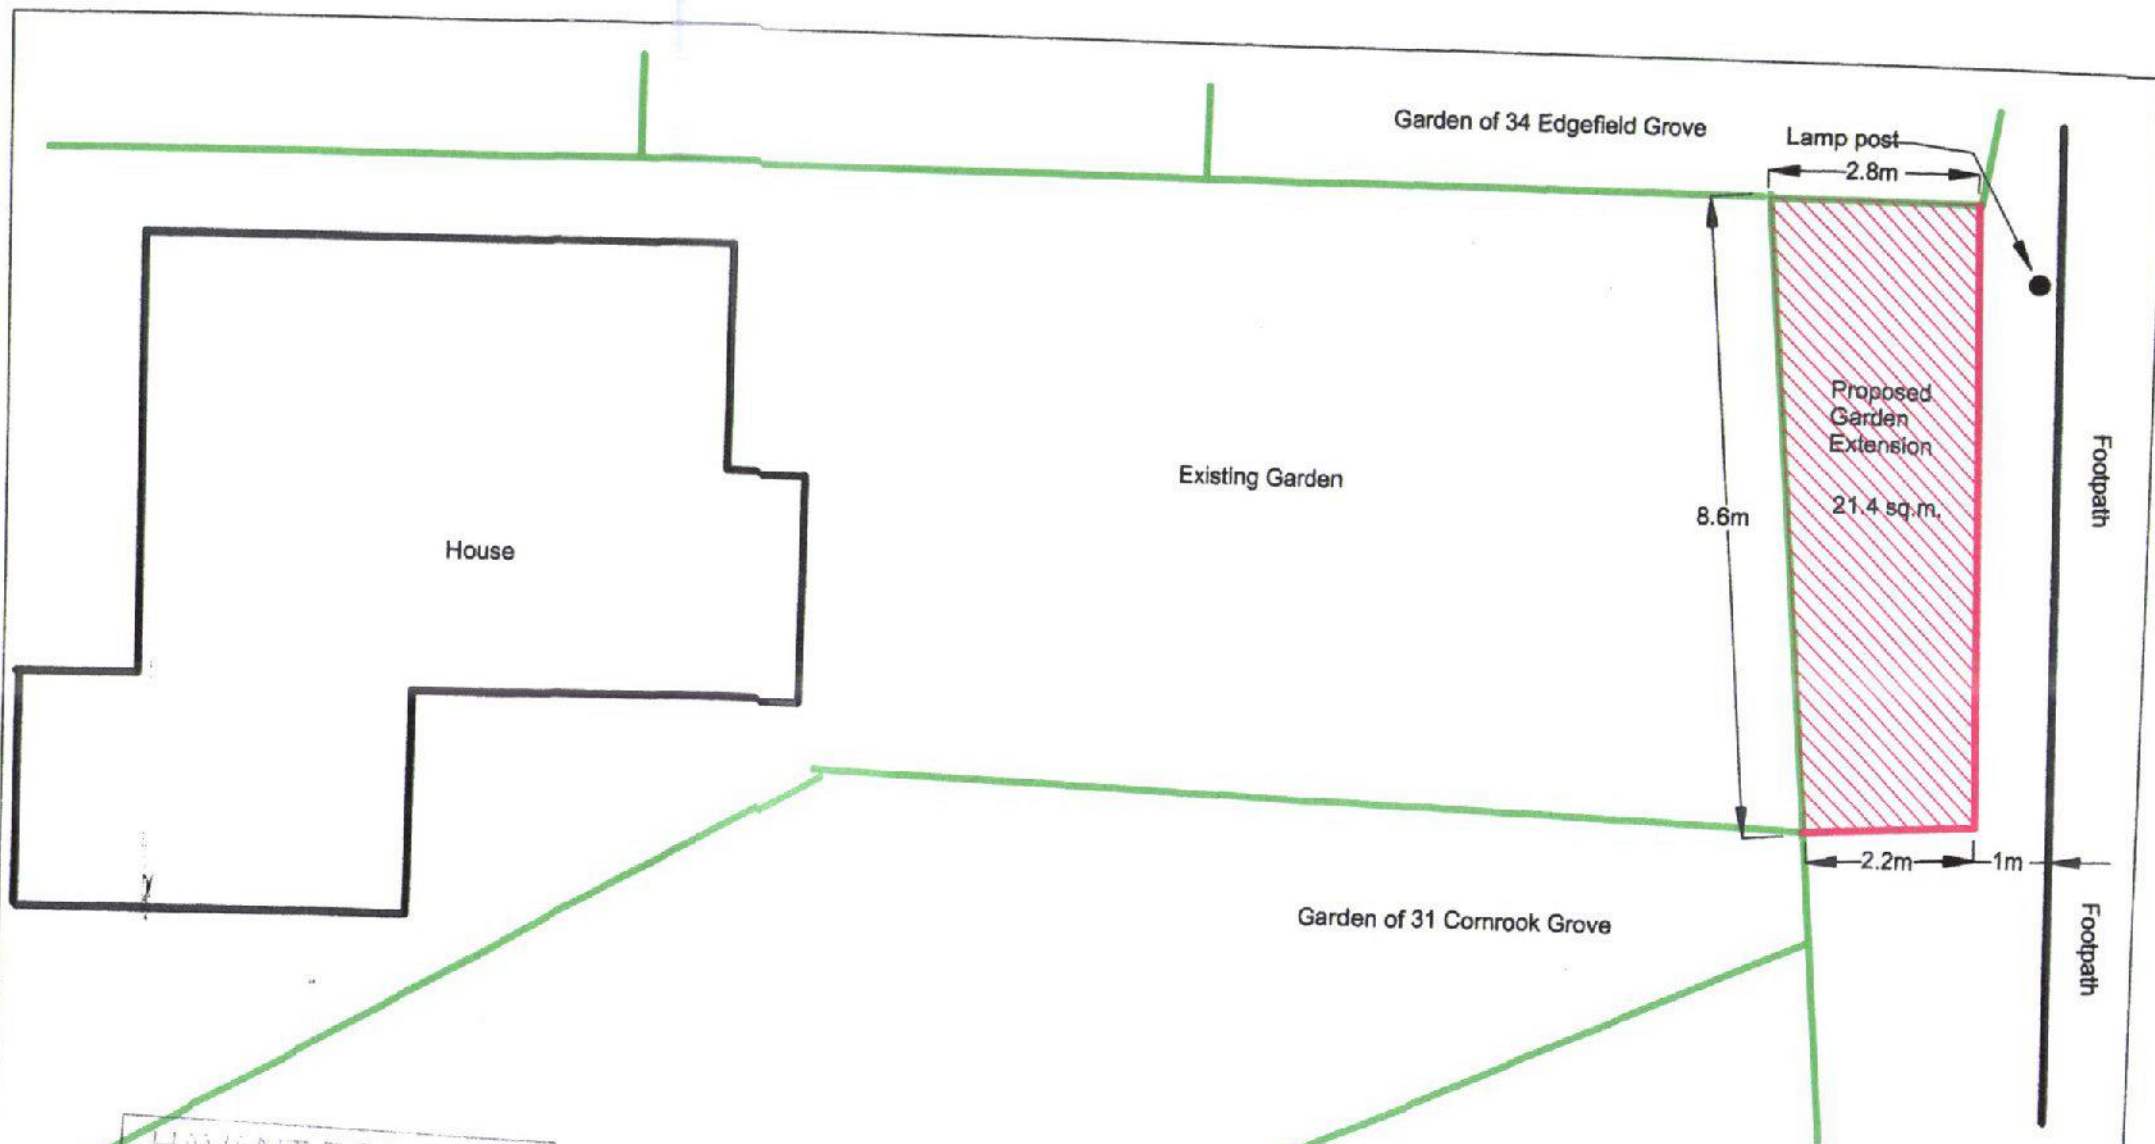

HAVANT BOROUGH
COUNCIL

- 8 SEP 2016

RECEIVED

Existing Fences

Proposed new fences

Mr. C. Searle,
30 Cornbrook Grove,
Cowplain,
Waterlooville.
PO7 8RD

Tel. 02392 254451
Mob. 07754946493

TITLE Proposed Extension to
Garden of 30 Cornbrook Grove

SIZE A4	DATE 06/09/2016	DWG NO	REV 1
SCALE 1:100	SHEET 1 of 1		