


PROPOSED GROUND FLOOR 1:50 at A3

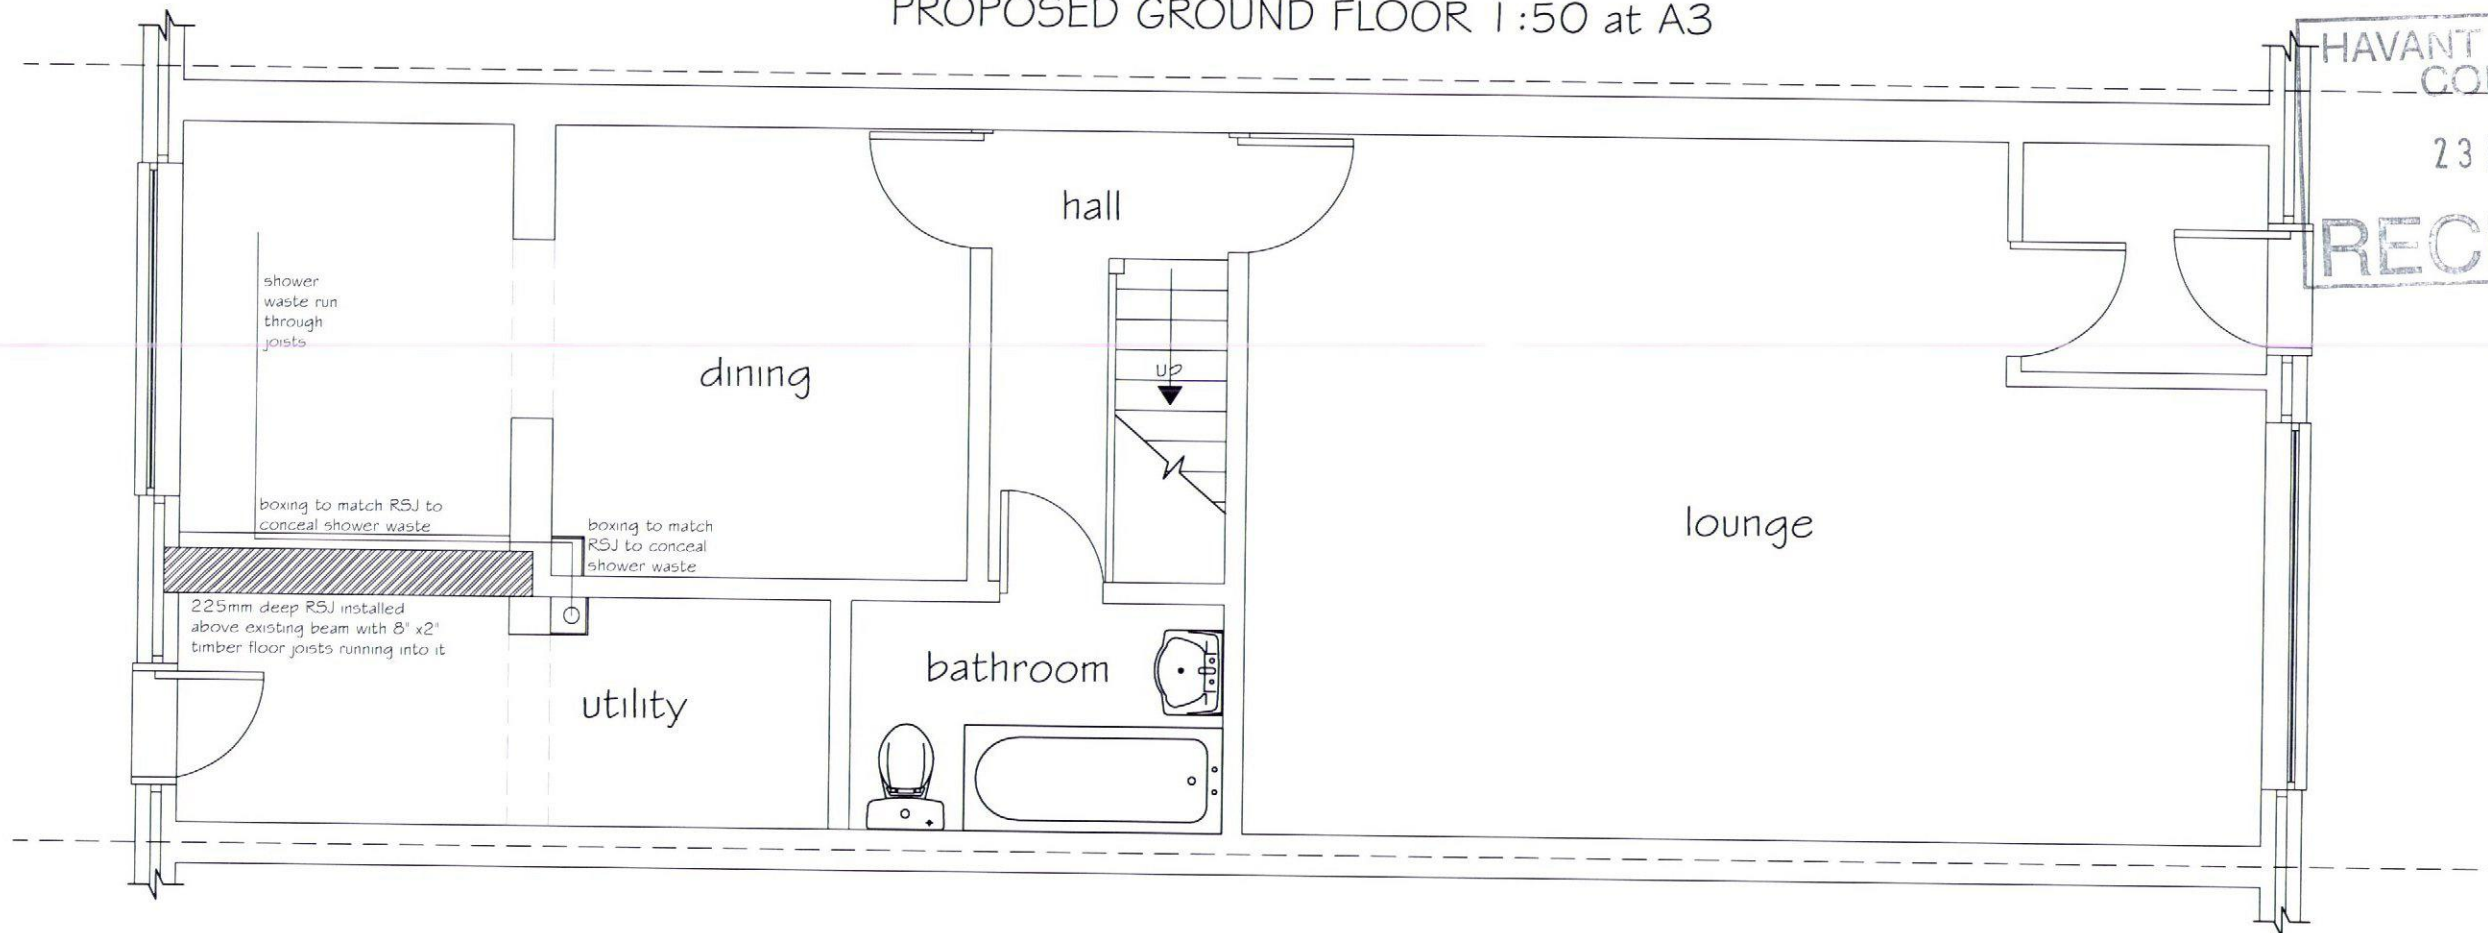

This drawing is the copyright of Family Mosaic and may not be reproduced, copied in whole or in part or altered without prior written permission.

Location plan details taken from details provided by Ordnance Survey. These dimensions must be checked and not scaled from this drawing.

Do not scale from these drawings. Use written dimensions only. All dimensions to be checked on site prior to commencement of work and/or prefabrication.

If the Family Mosaic Surveyor has not done so, it is the client's/developer's responsibility to ensure all relevant approvals, licences or documentation are in place and conditions satisfied prior to commencement of works or prefabrication, including, but not limited to:

The Party Wall etc. Act 1996
The Construction (Design & Management) Regulations 2007
Local Authority Planning Consent
Highways (Road Opening permit)
Local Water Authority / other Statutory Bodies
Building Regulations (Local Authority, NHBC etc)
Environment Agency / NRA

Unless the Family Mosaic Surveyor has done so, it is the client's / developer's responsibility to complete or procure all necessary ground /soil inspections, destructive inspections, structural surveys, Structural Engineering, Contract documentation and administration etc, prior to commencing works or prefabrication.

HAVANT BOROUGH COUNCIL

23 DEC 2015

RECEIVED

PRELIMINARY


I / We agree that this drawing correctly represents the necessary and appropriate works to be carried out under the Disabled Facilities Grant

signed

date

Client / Occupational Therapist / SCC Case Officer
delete as appropriate

PROPOSED FIRST FLOOR 1:50 at A3

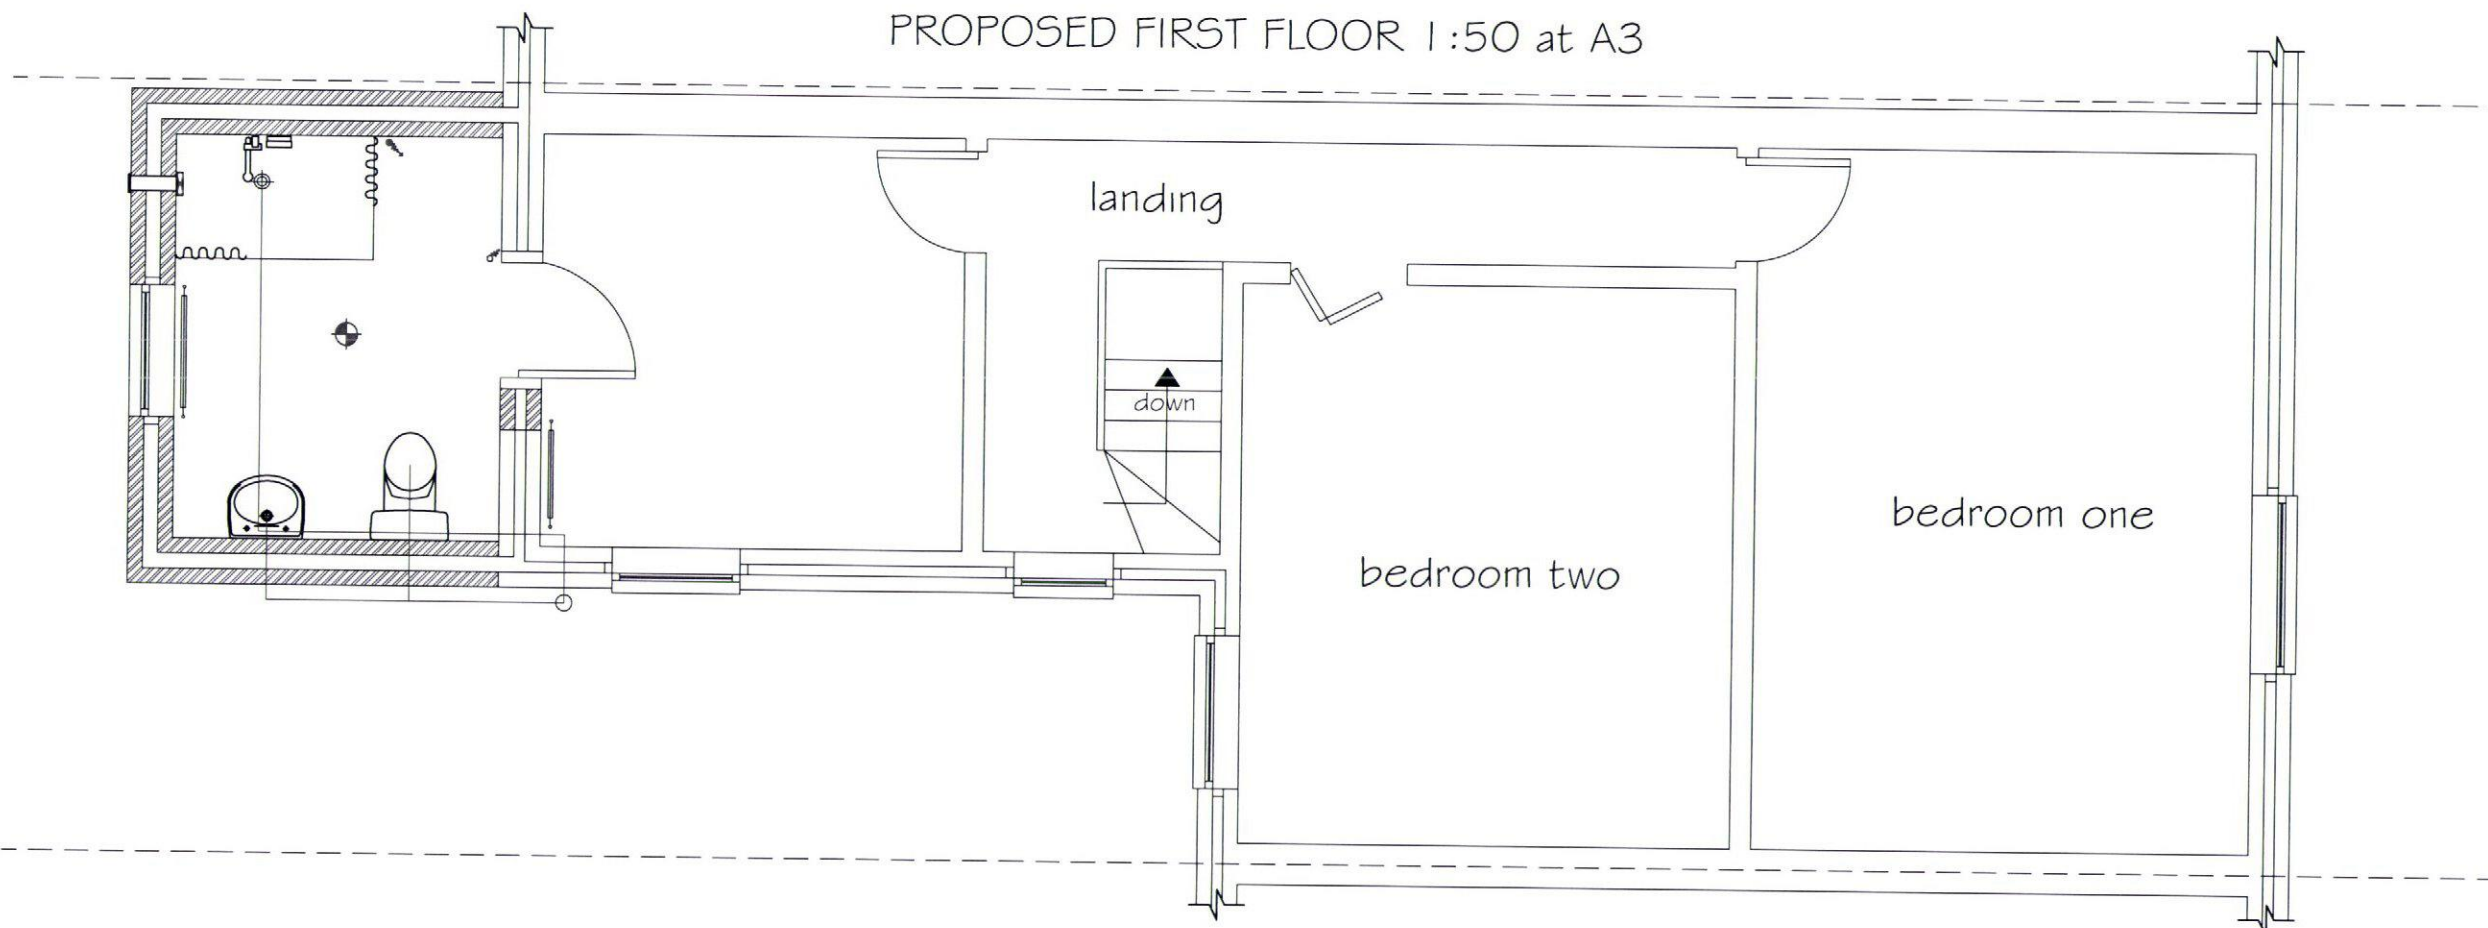

rev	date	description	by

Client Master Wyatt Humphrey

Address 10 Sea Front
Hayling Island
Hampshire, PO11 9HL

Project DFG

Drawing Proposed Ground and First Floor
Grants Officer Phil Holt

OT

Scale 1:50 @ A3

Project No. xxxx

Date 211015

Drawing No. 2

Drawn by BB

Rev. -

S:\SOUTHAMPTON\CAD templates\houthouse_logo_cmyk.jpg

Home Improvement Agency
Brookside Centre
Auckland Road, Millbrook
Southampton
SO15 OSD

T: 0845 266 8757
M: 07508 875448