


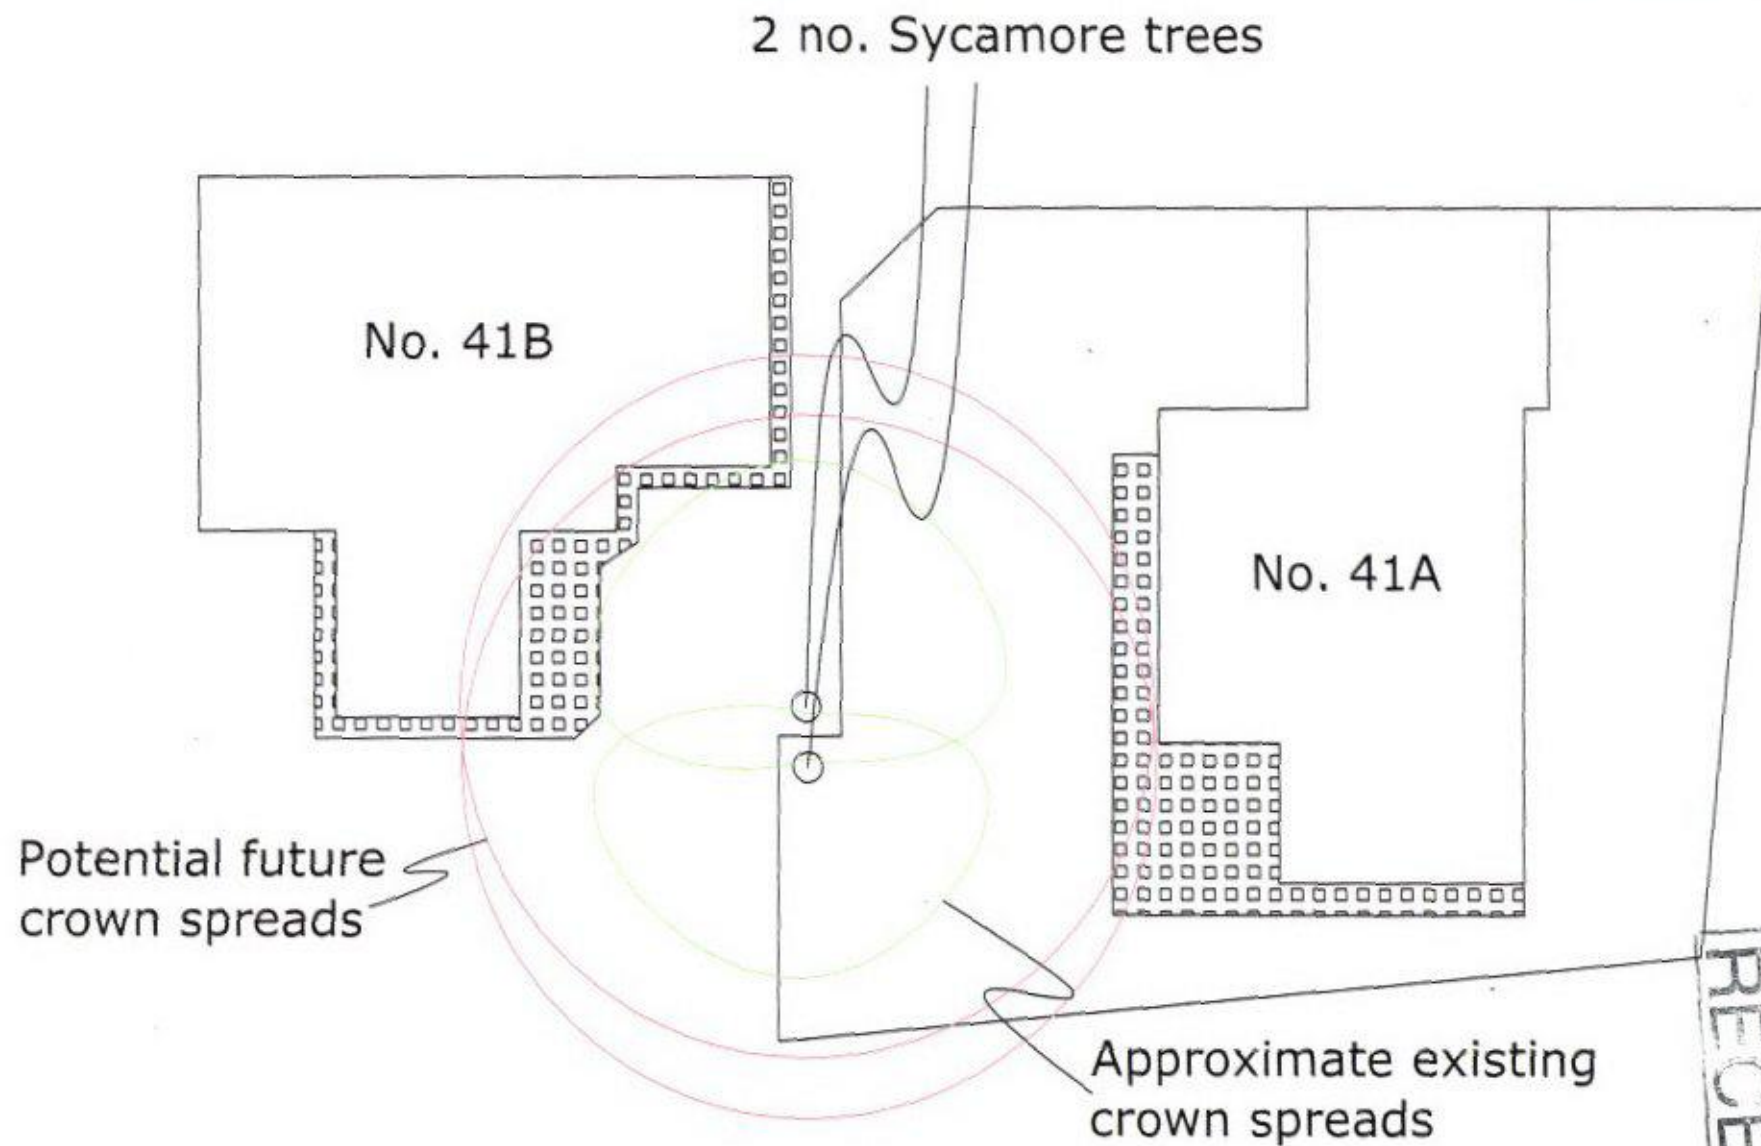

No's. 41A and 41B Bedhampton Hill - sketch plan - not to scale

RECEIVED
HAVANT BOROUGH
COUNCIL
10 MAY 2016