
REFUSE

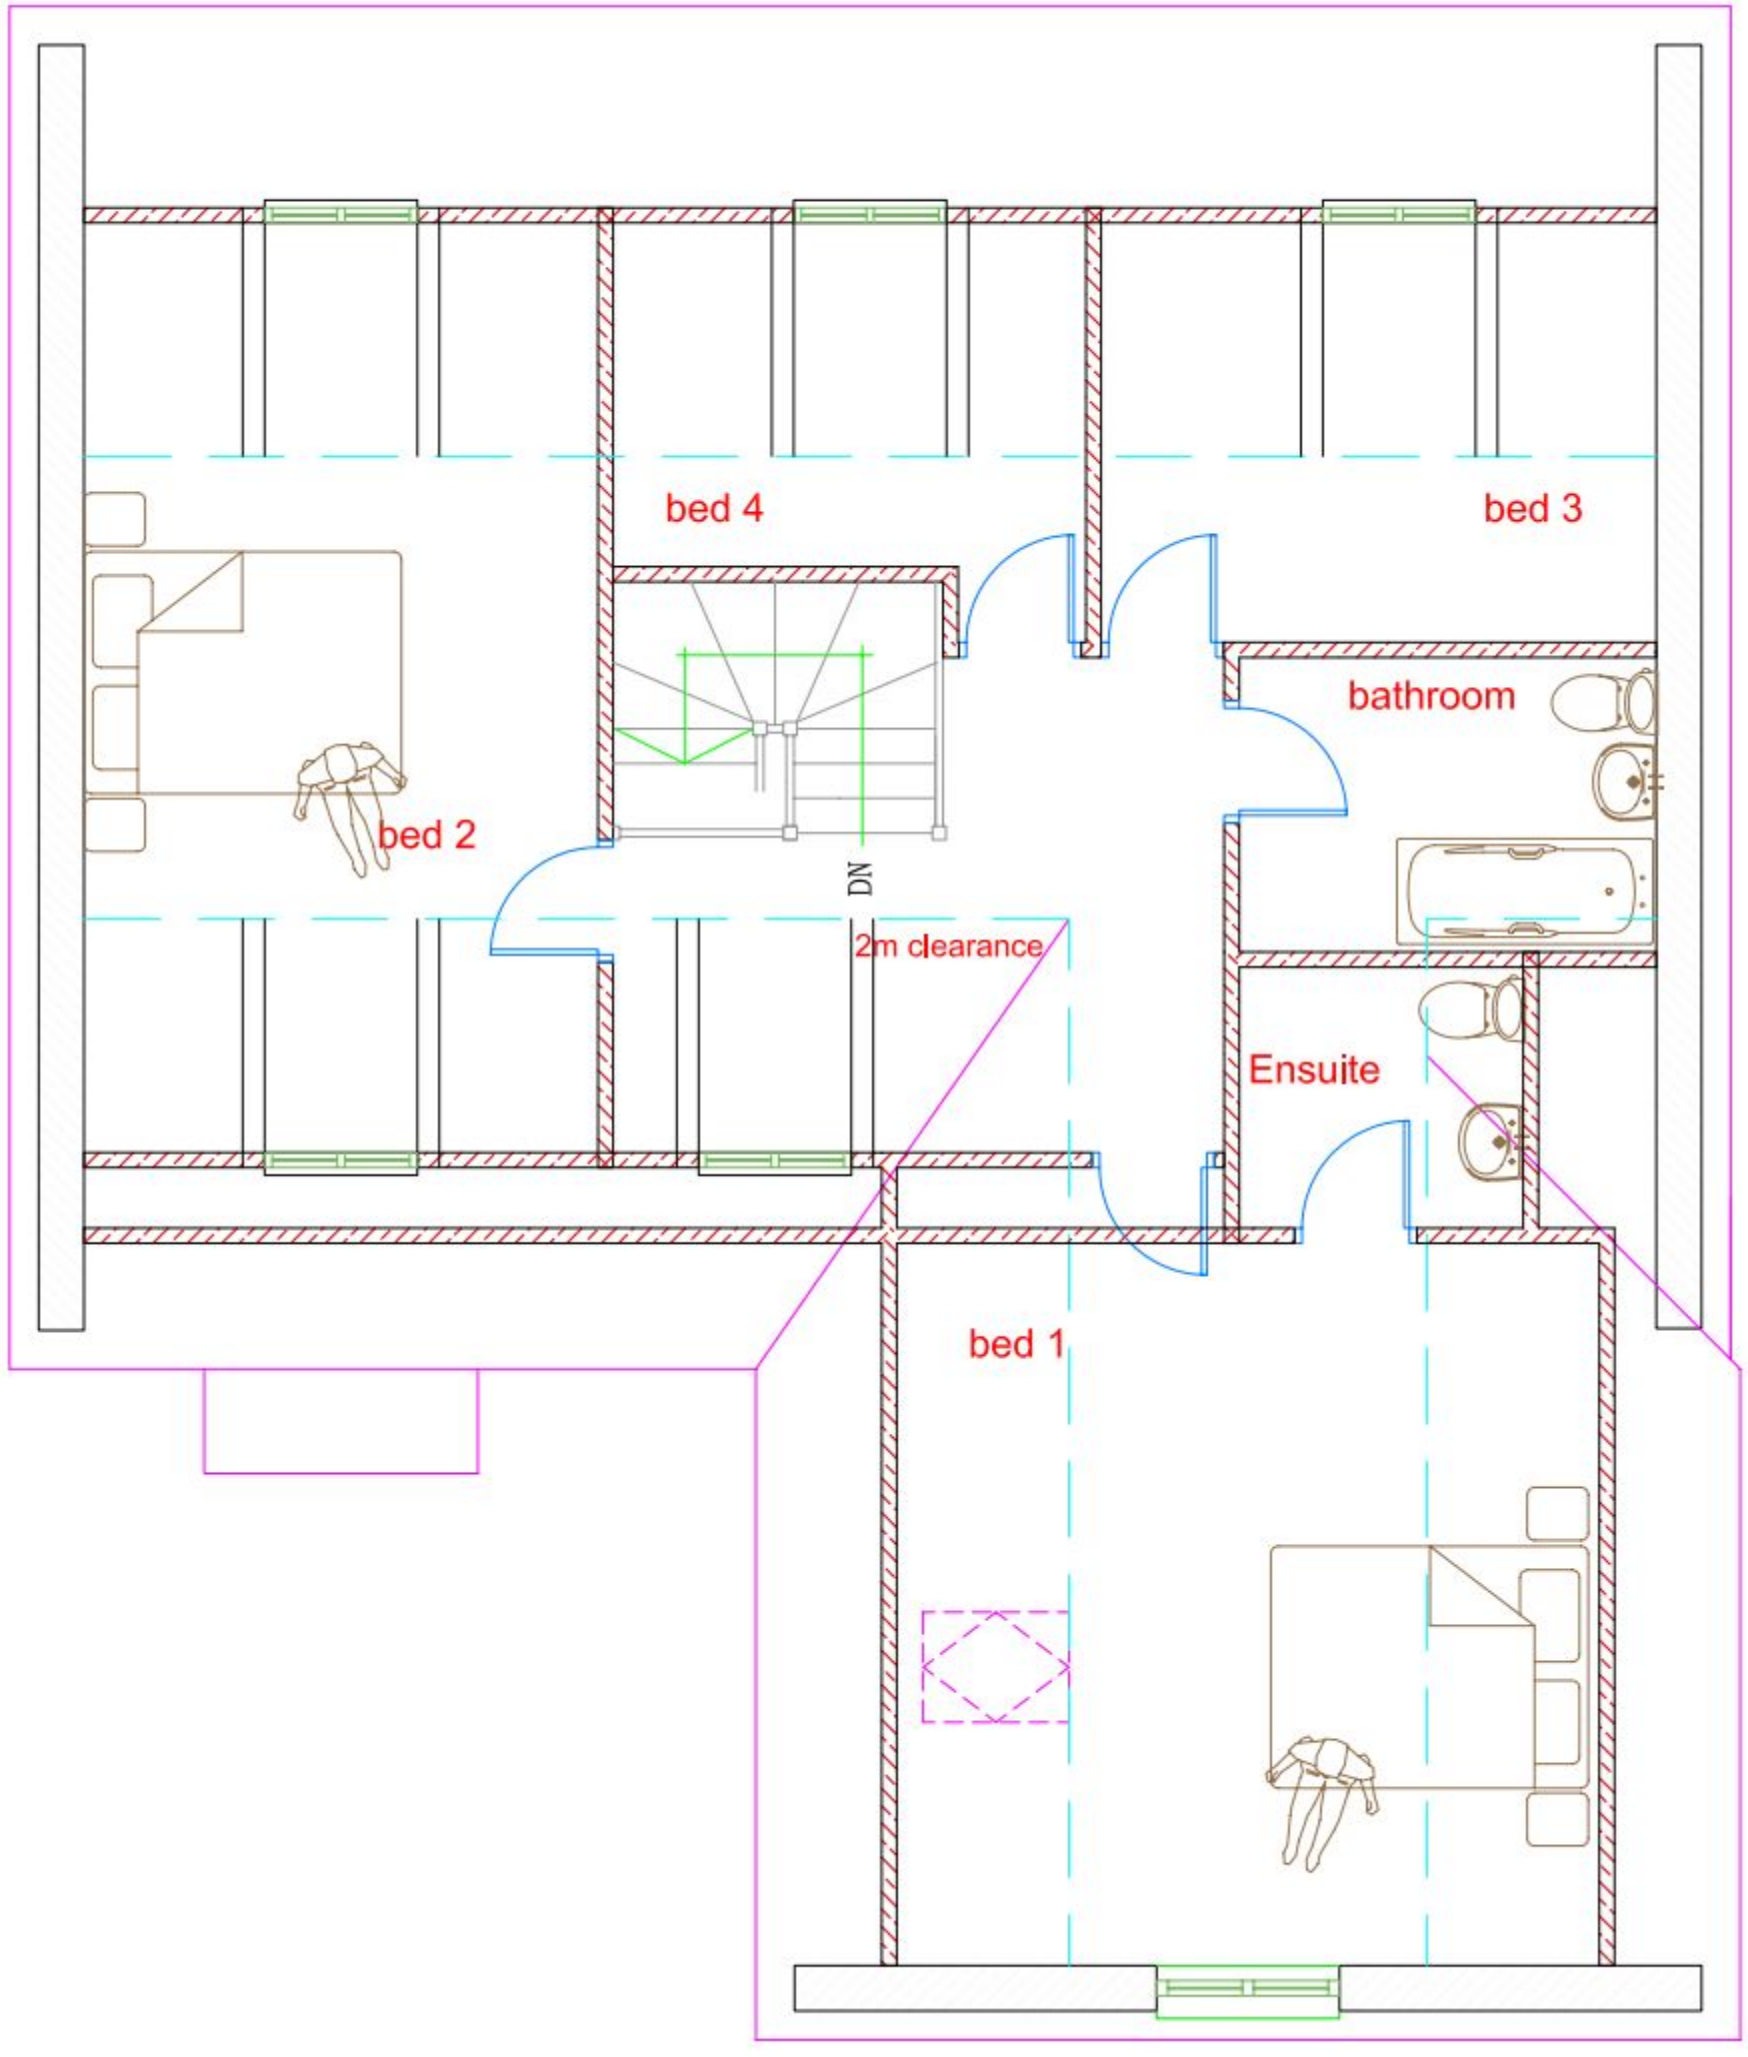

Client
Powell Homes Ltd

Project
Proposed Chalet Bungalow
St Johns Ambulance Site
Emsworth

Title
First Floor

PROJECT	DRAWING
OTH/5/10	05A

scale	date	drawn
1:50 @ A3	14.09.10	SJ

STEPHEN JUPP
CHARTERED
TOWN
PLANNER

348 Chichester Road
Bognor Regis, PO21 5BX
t: 01243 822113
m: 07777 618886
e: steve@planning-solutions.co.uk