


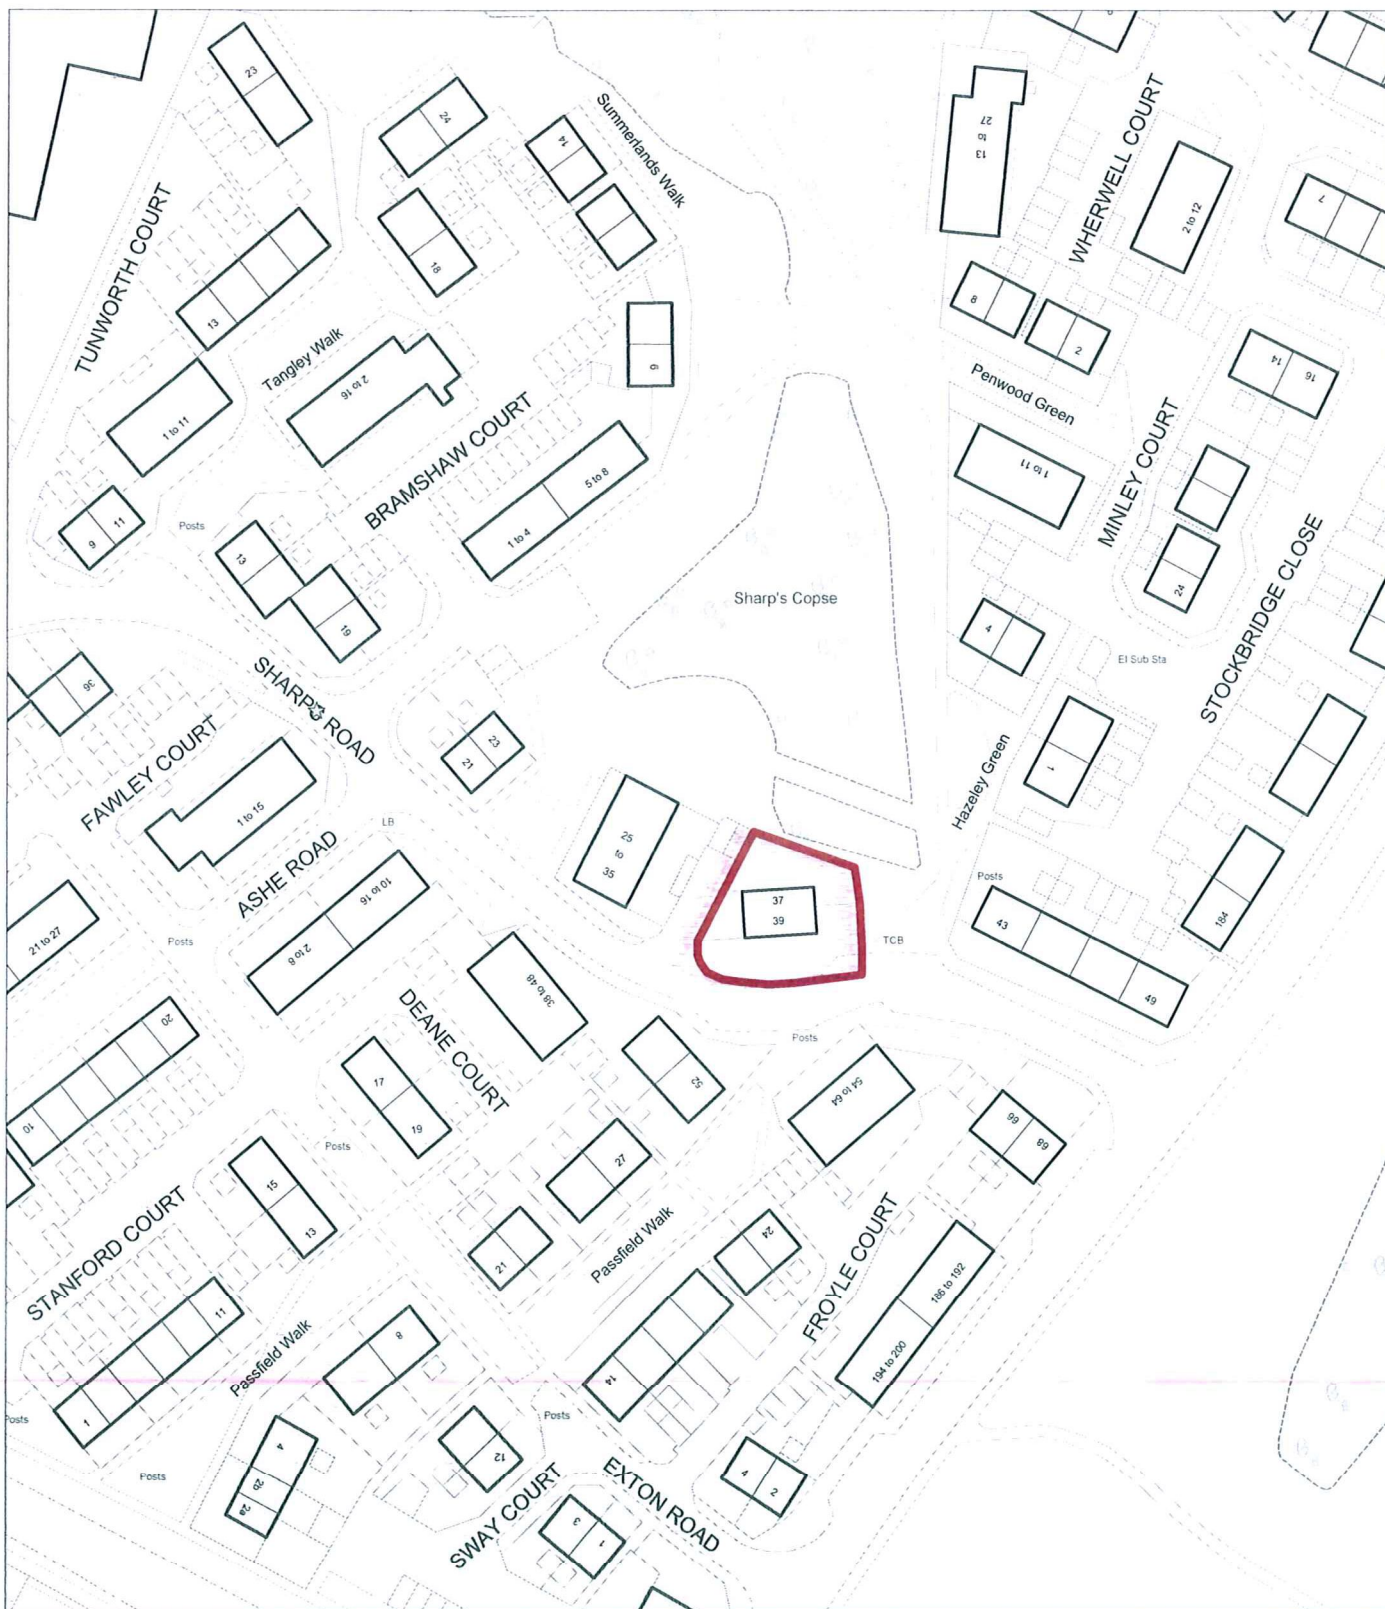

PORTSMOUTH
CITY COUNCIL

Title: **Parking Area at 37 & 39 Sharps Road**
Site outlined in red
Area includes some adopted highway

Prepared by: **Asset Management Service**

On behalf of:



Drawing No: **AMS**

Scale: **1:1250**
Approximate. Do not Scale

Drawn by: **AMS** Date: **26/06/2012**

Checked by: