



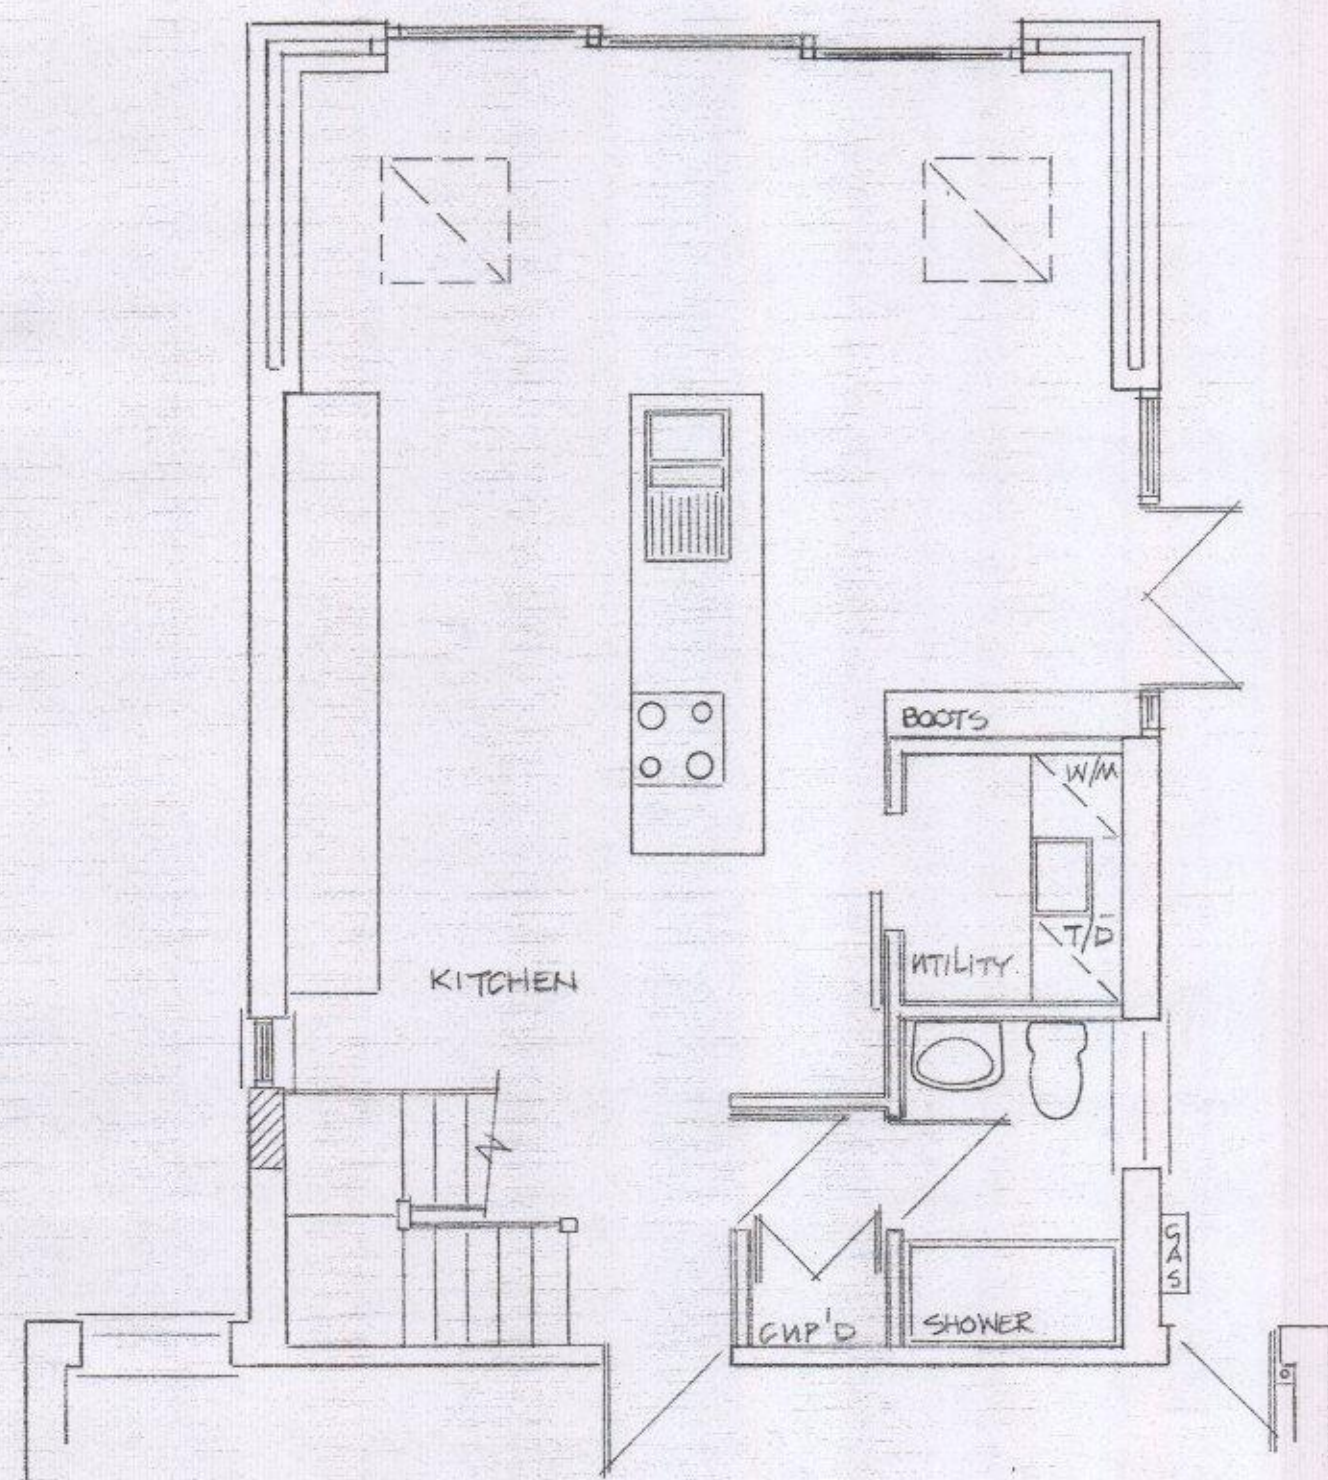

NO AMENDMENTS OR EXTENSIONS
TO THIS PART OF THE ORIGINAL
BUNGALOW

PROPOSED GROUND FLOOR PLAN

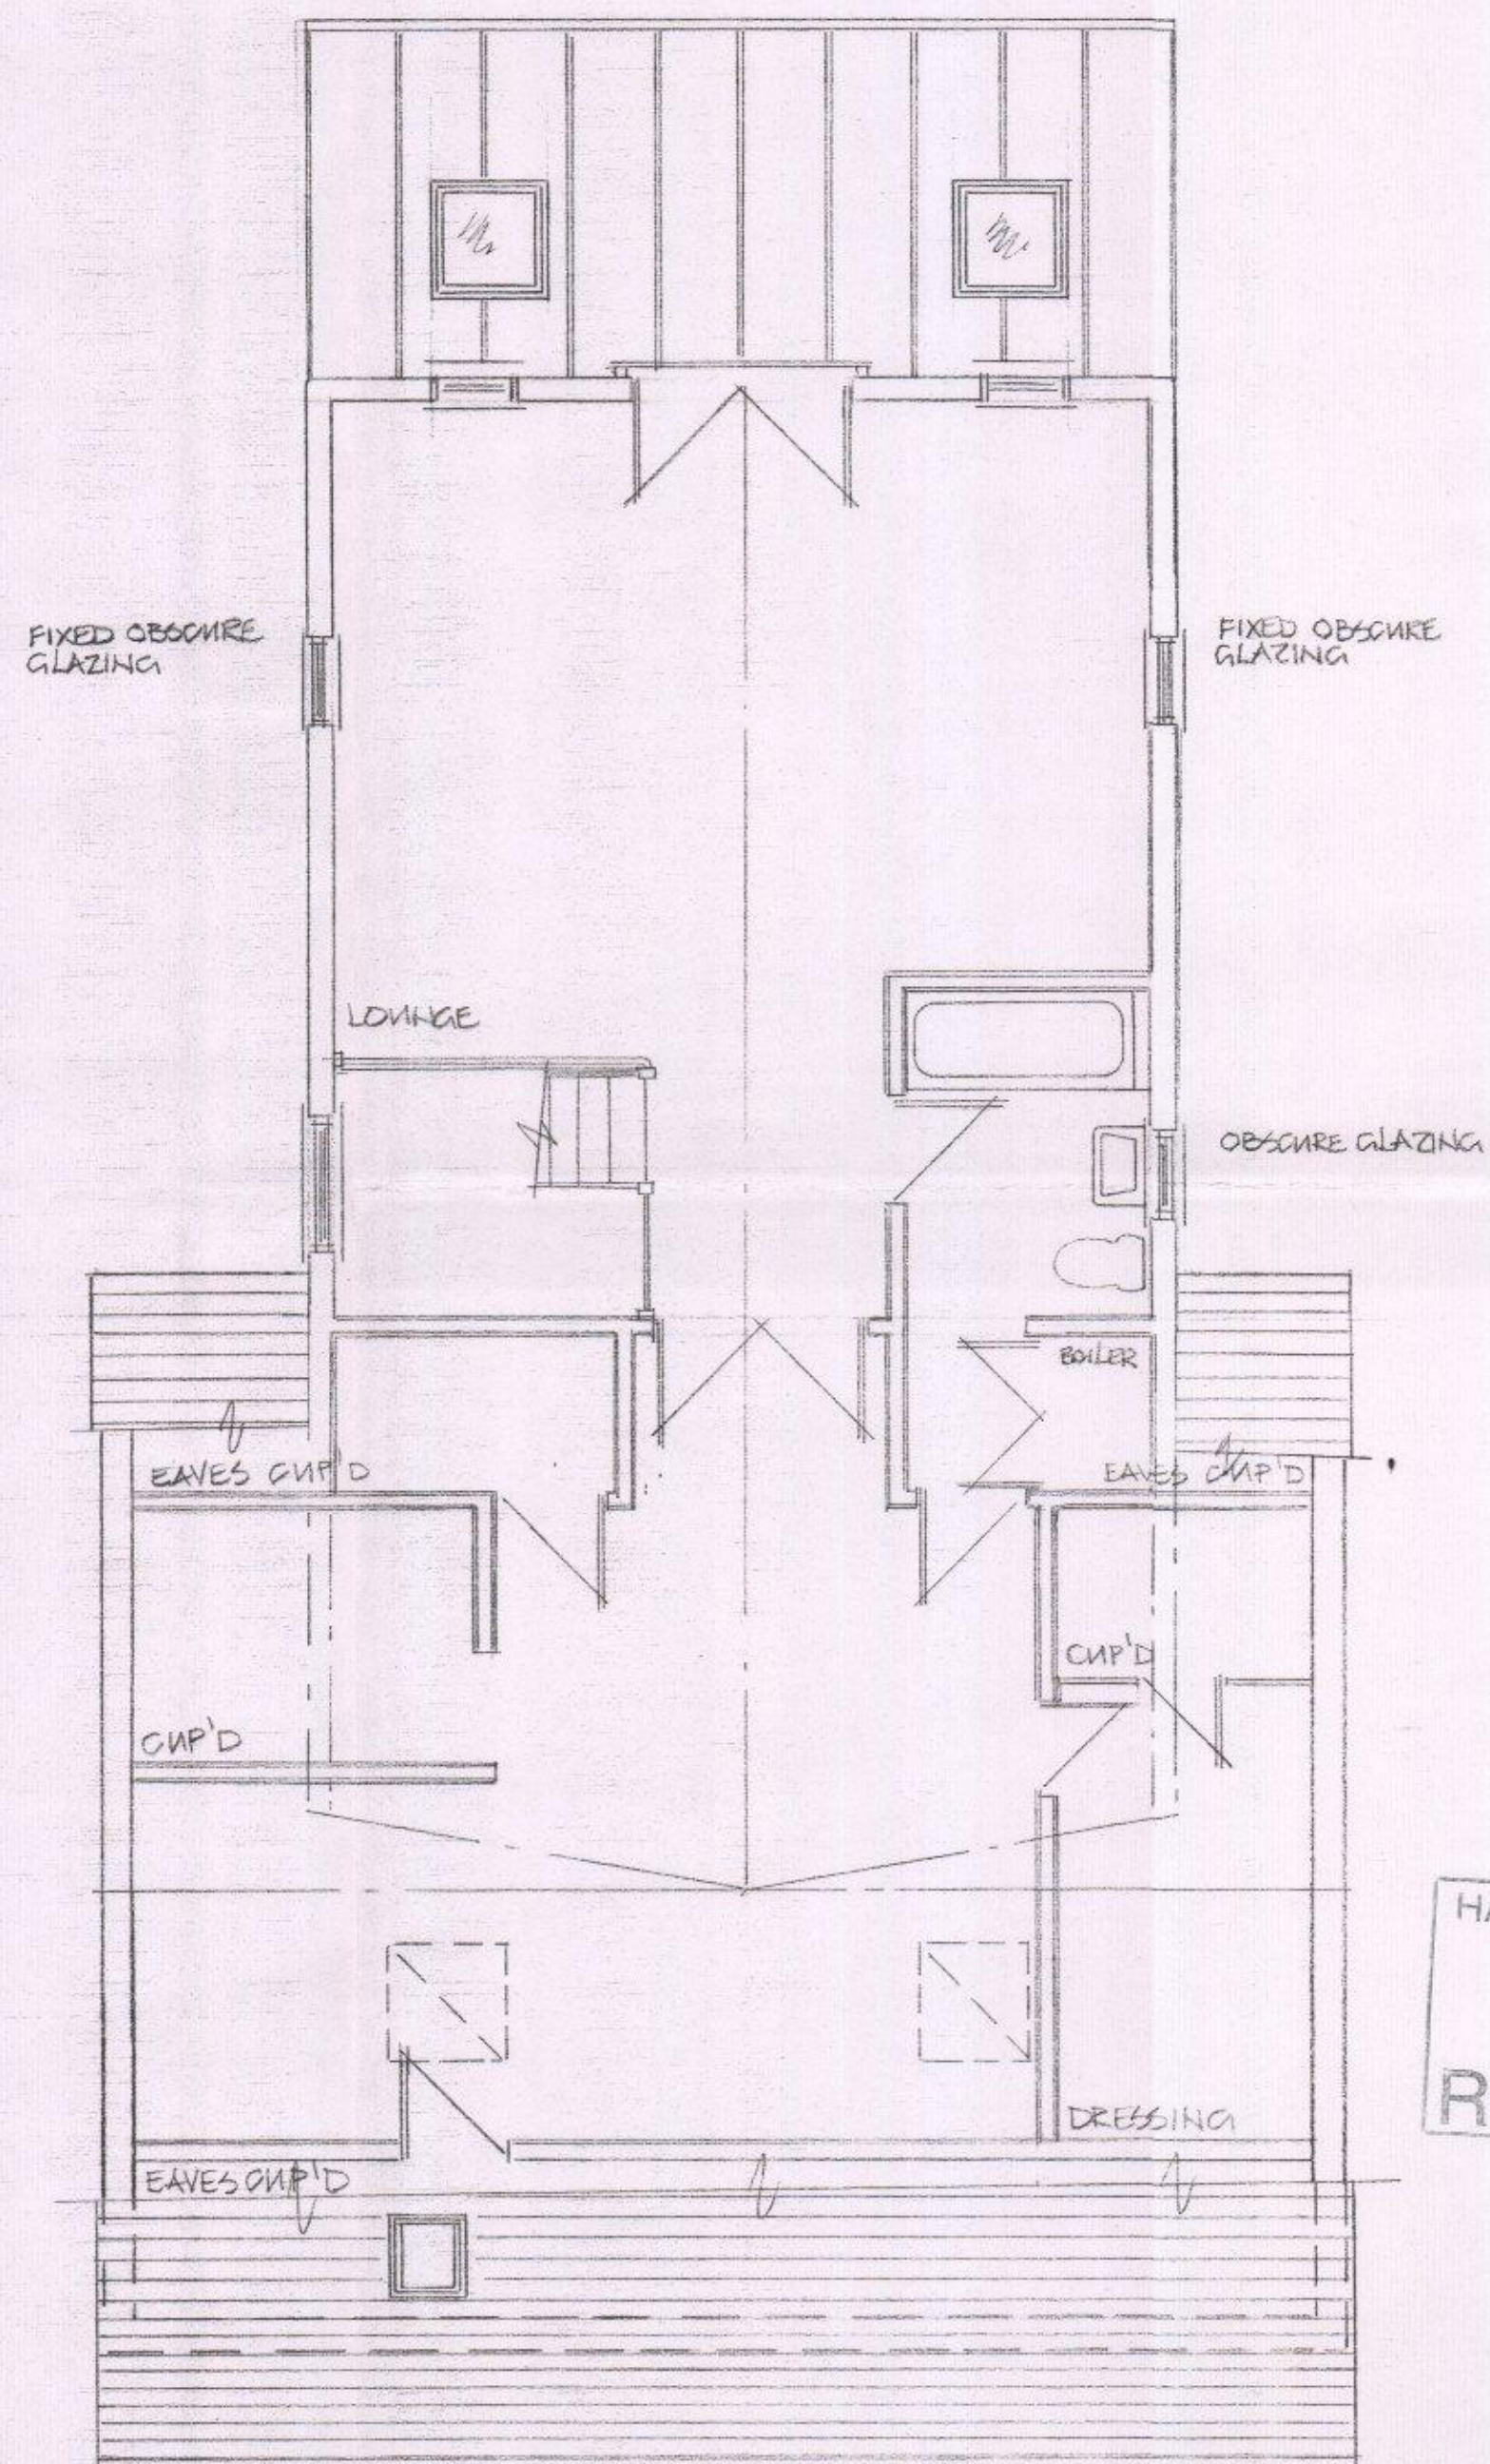

PROPOSED FIRST FLOOR PLAN

HAVANT BOROUGH
COUNCIL
25 MAY 2016
RECEIVED

MAISIE RUDKIN

606 SOUTHLEIGH RD
EMSWORTH
HANTS PO10 7TA

PROPOSED PLANS

David Niven Design Ltd

Architectural Services and Structural Engineering

David Niven - Director
74 Westbourne Ave
Emsworth
Hampshire
PO10 7QU
01243 330070
davidnivedesign@gmail.com



David Niven Design Ltd
Cheekap Professional Ltd

1:50 MAY '16 15/10/15/2