


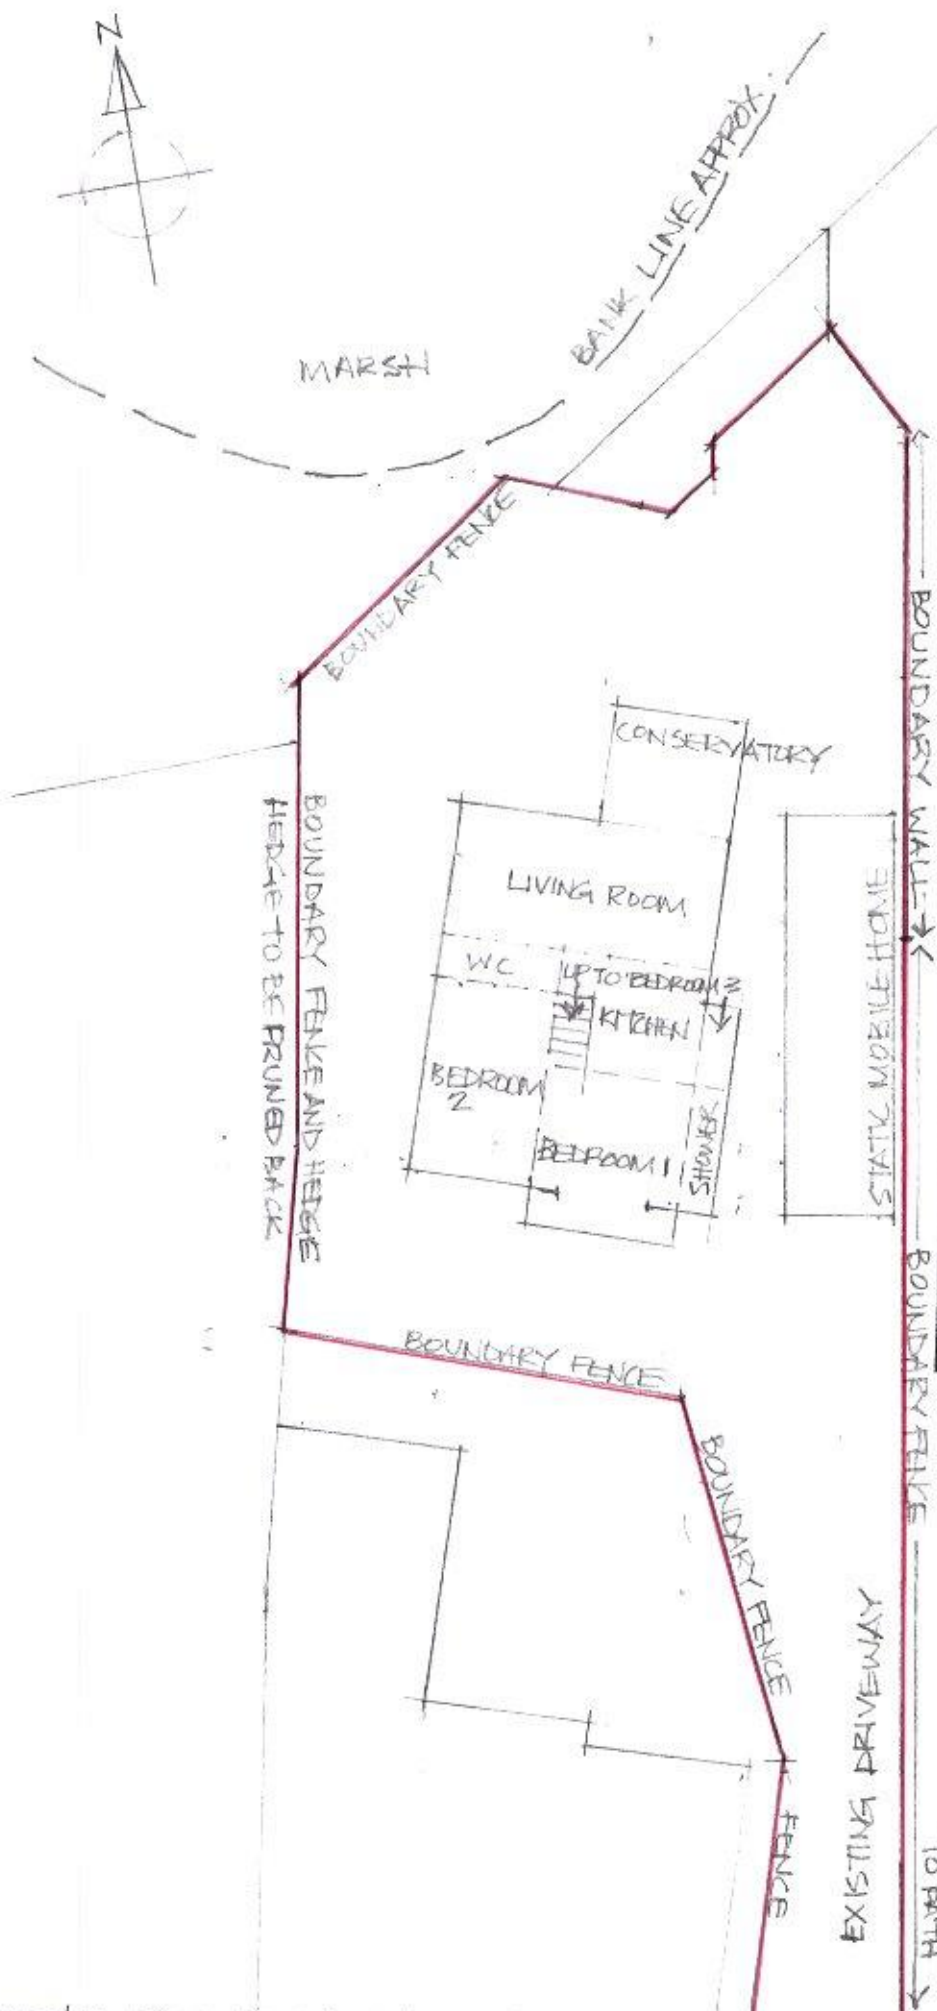

HAVANT BOROUGH
COUNCIL
19 FEB 2016
RECEIVED

DRAWING NO PJ/PD 13. EXISTING BUILDING AND STATIC MOBILE HOME
DATE JANUARY 2016 67 SOUTHWOOD ROAD SCALE 1:200
HAYLING ISLAND PO11 9PT