


HAVANT BOROUGH
COUNCIL

23 AUG 2016

RECEIVED

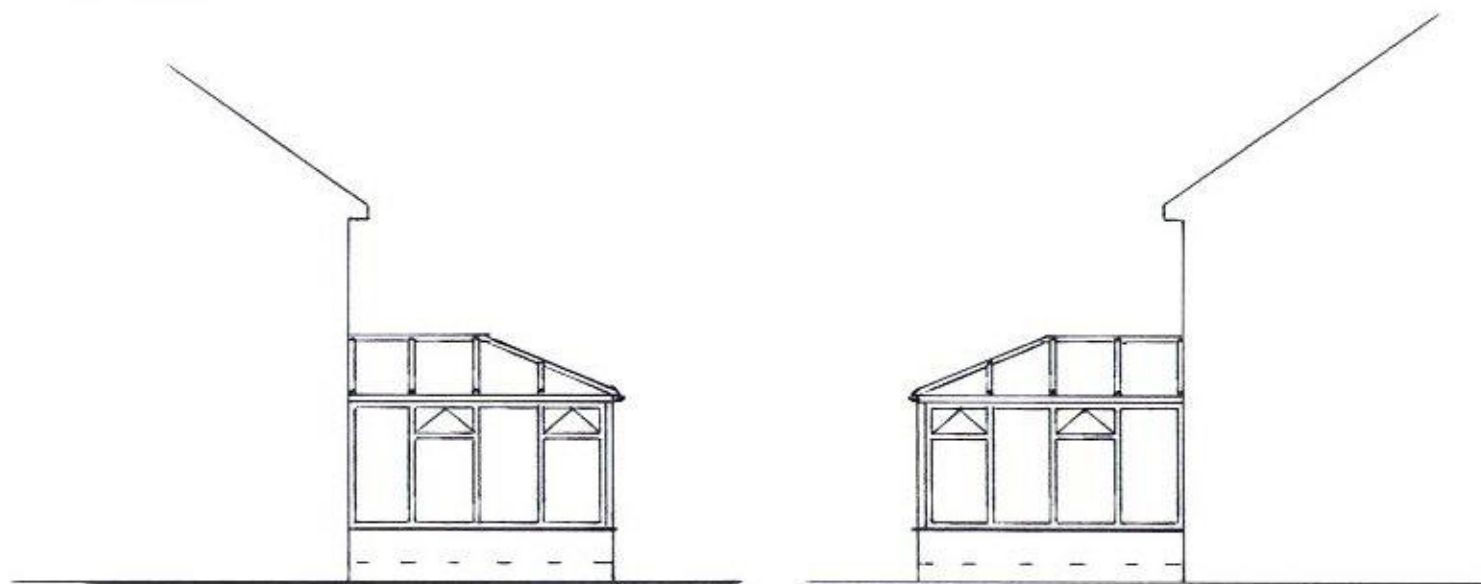

PROPOSED SIDE ELEVATIONS

Scale: 1:100

