


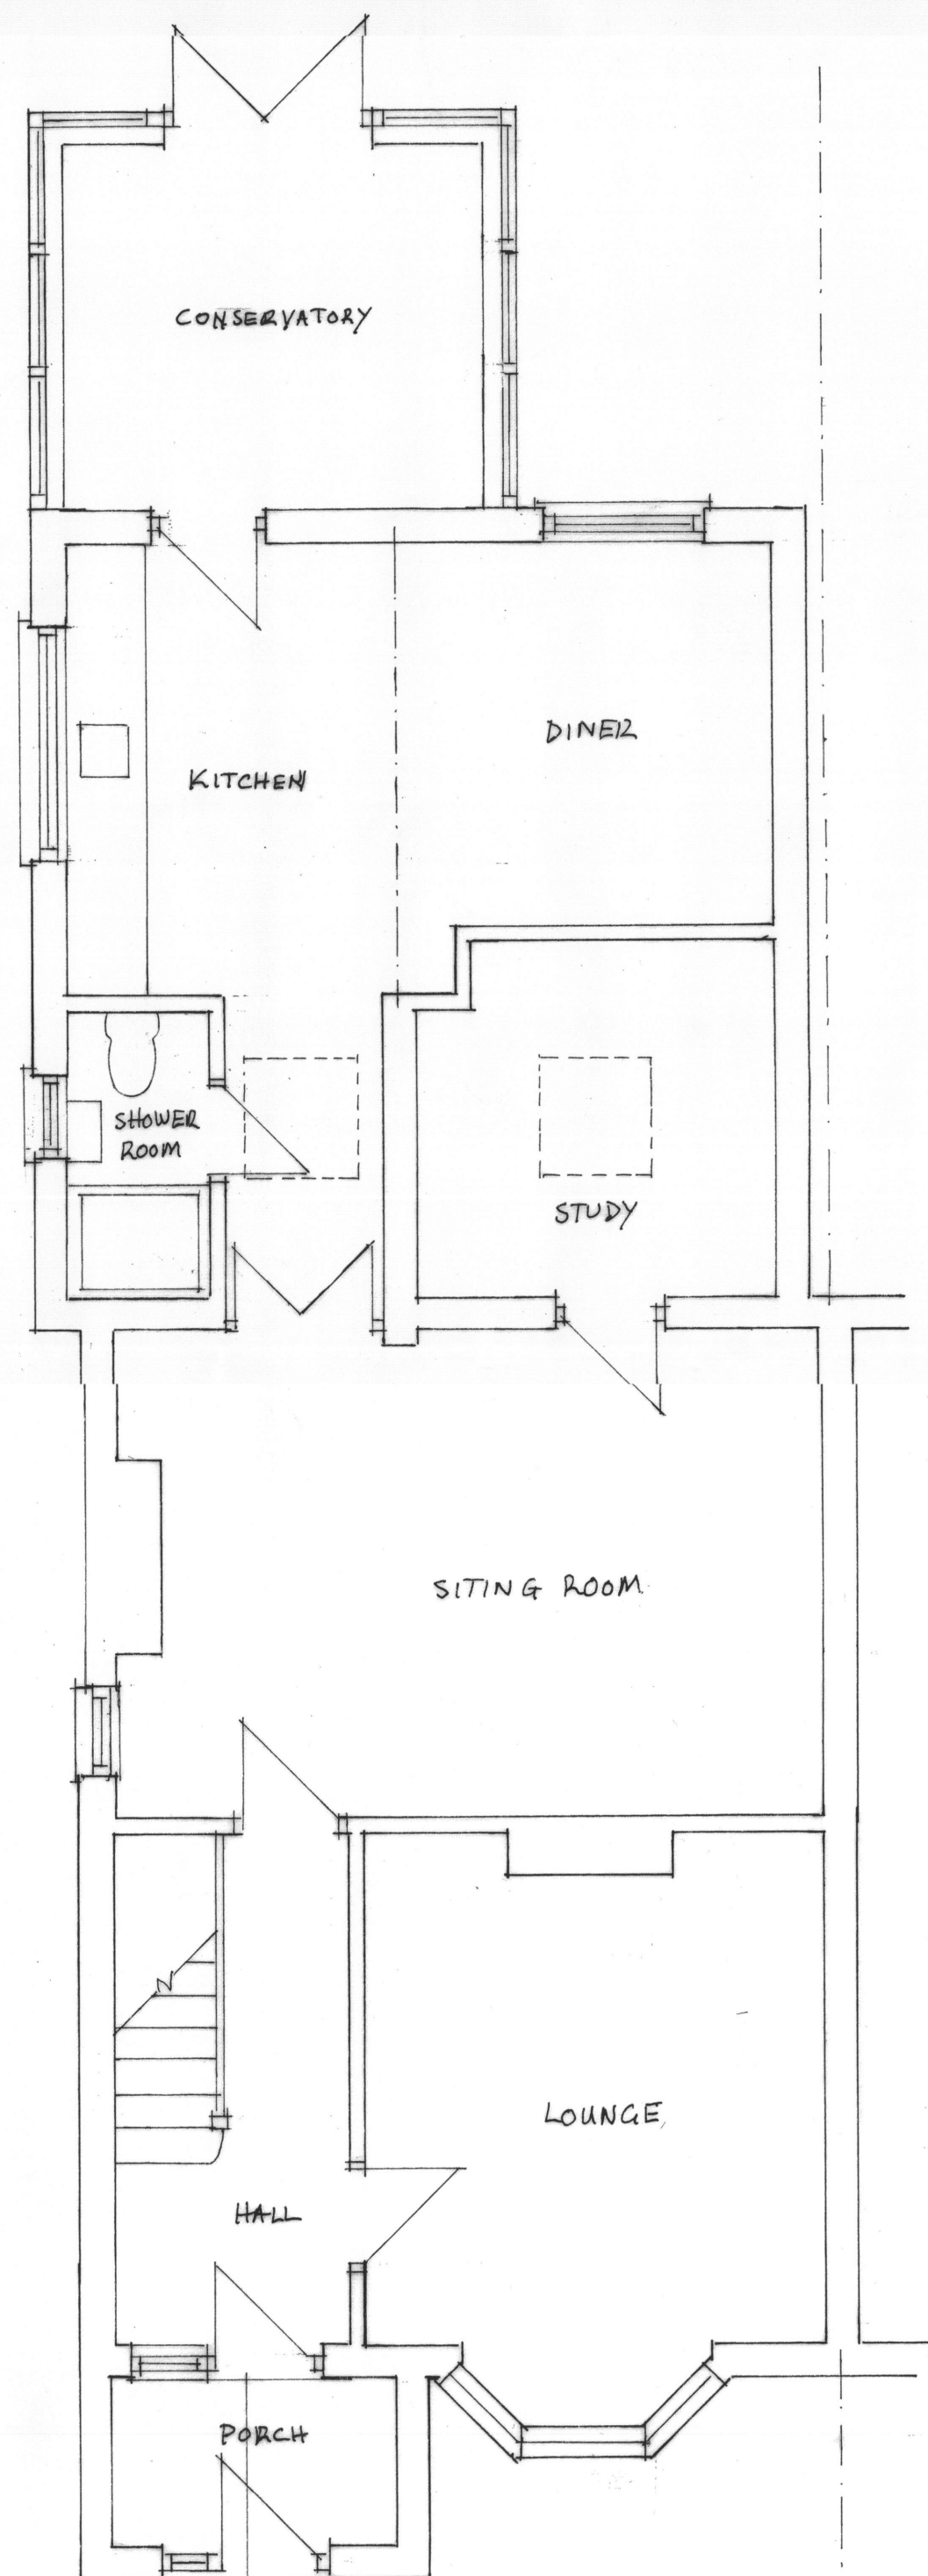

EXISTING GROUND FLOOR


SCALE 1:50 @ A2



SIDE (WEST)



REAR (NORTH)

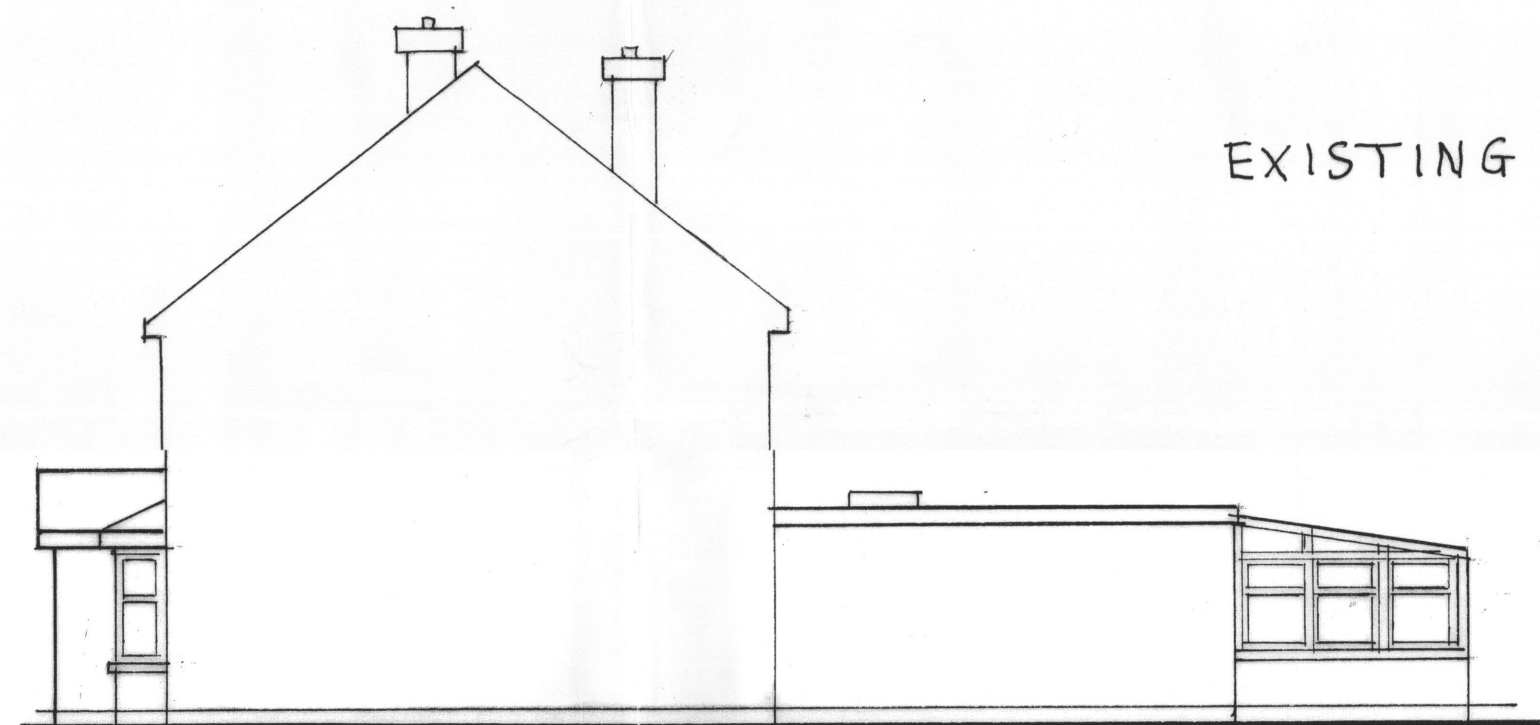

SIDE (EAST)

EXISTING ELEVATIONS SCALE 1:100 @ A2

HAVANT BOROUGH
COUNCIL
05 OCT 2016
RECEIVED

Title: PROPOSED SINGLE STOREY
REAR EXTENSION
(Existing Plan & Elevations)

Address: 589 SOUTHLEIGH ROAD
EMSWORTH
HANTS PO10 7TE

Clients: Simon Marriott & Sonia Rasbery
Tele: 01243 430053

Scale: 1:50 & 1:100 Date: 03/10/2016