


NORTH WEST ELEVATION

IVORY HOUSE

REF AIP/16/00577

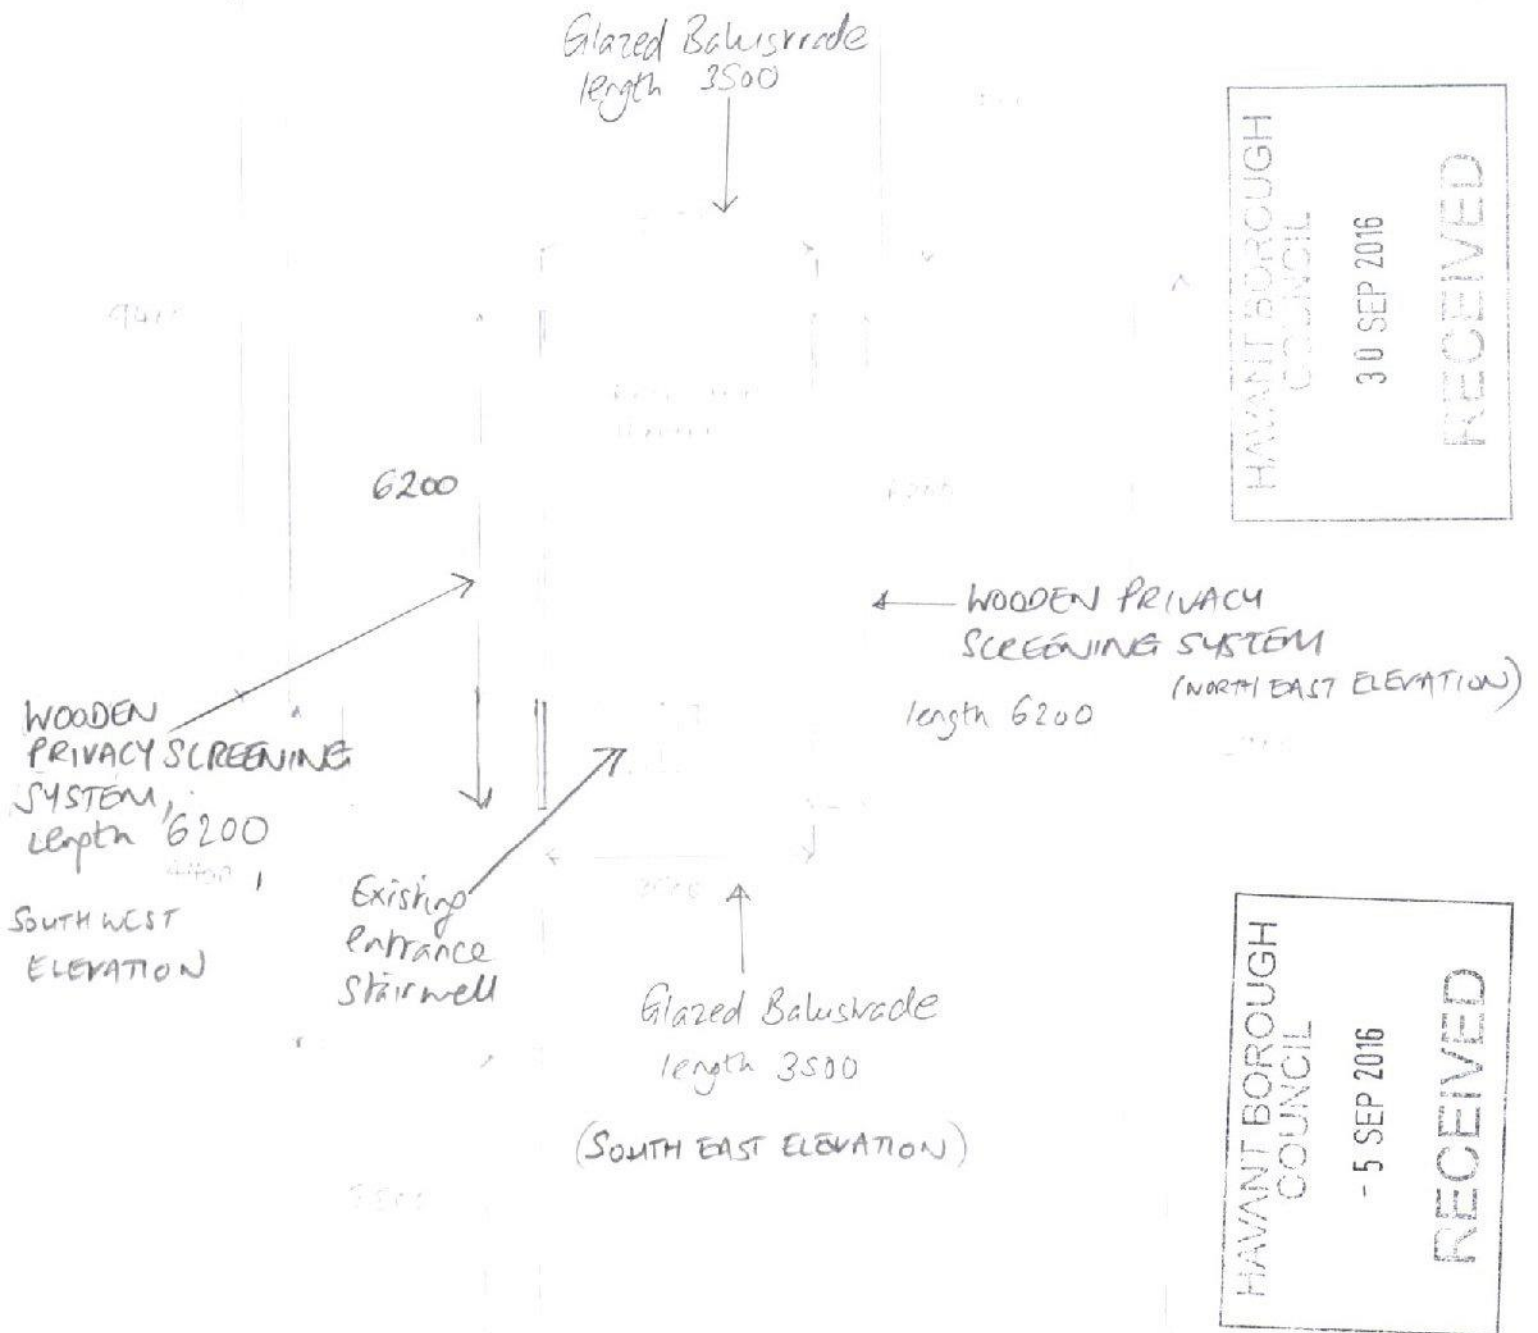

NOTE: DRAWING SHOWS HOUSE UPPER ROOF PLAN WITH ROOF TOP TERRACE AREA HIGHLIGHTED

ALL DIMENSIONS IN 'mm'

SCALE
1:100