



PROPOSED SIDE/FRONT ADDITION AND ALTERATIONS.
21, WESTFIELD AVENUE, HAYLING ISLAND, HANTS.
FOR MR & MRS BARNDEN.

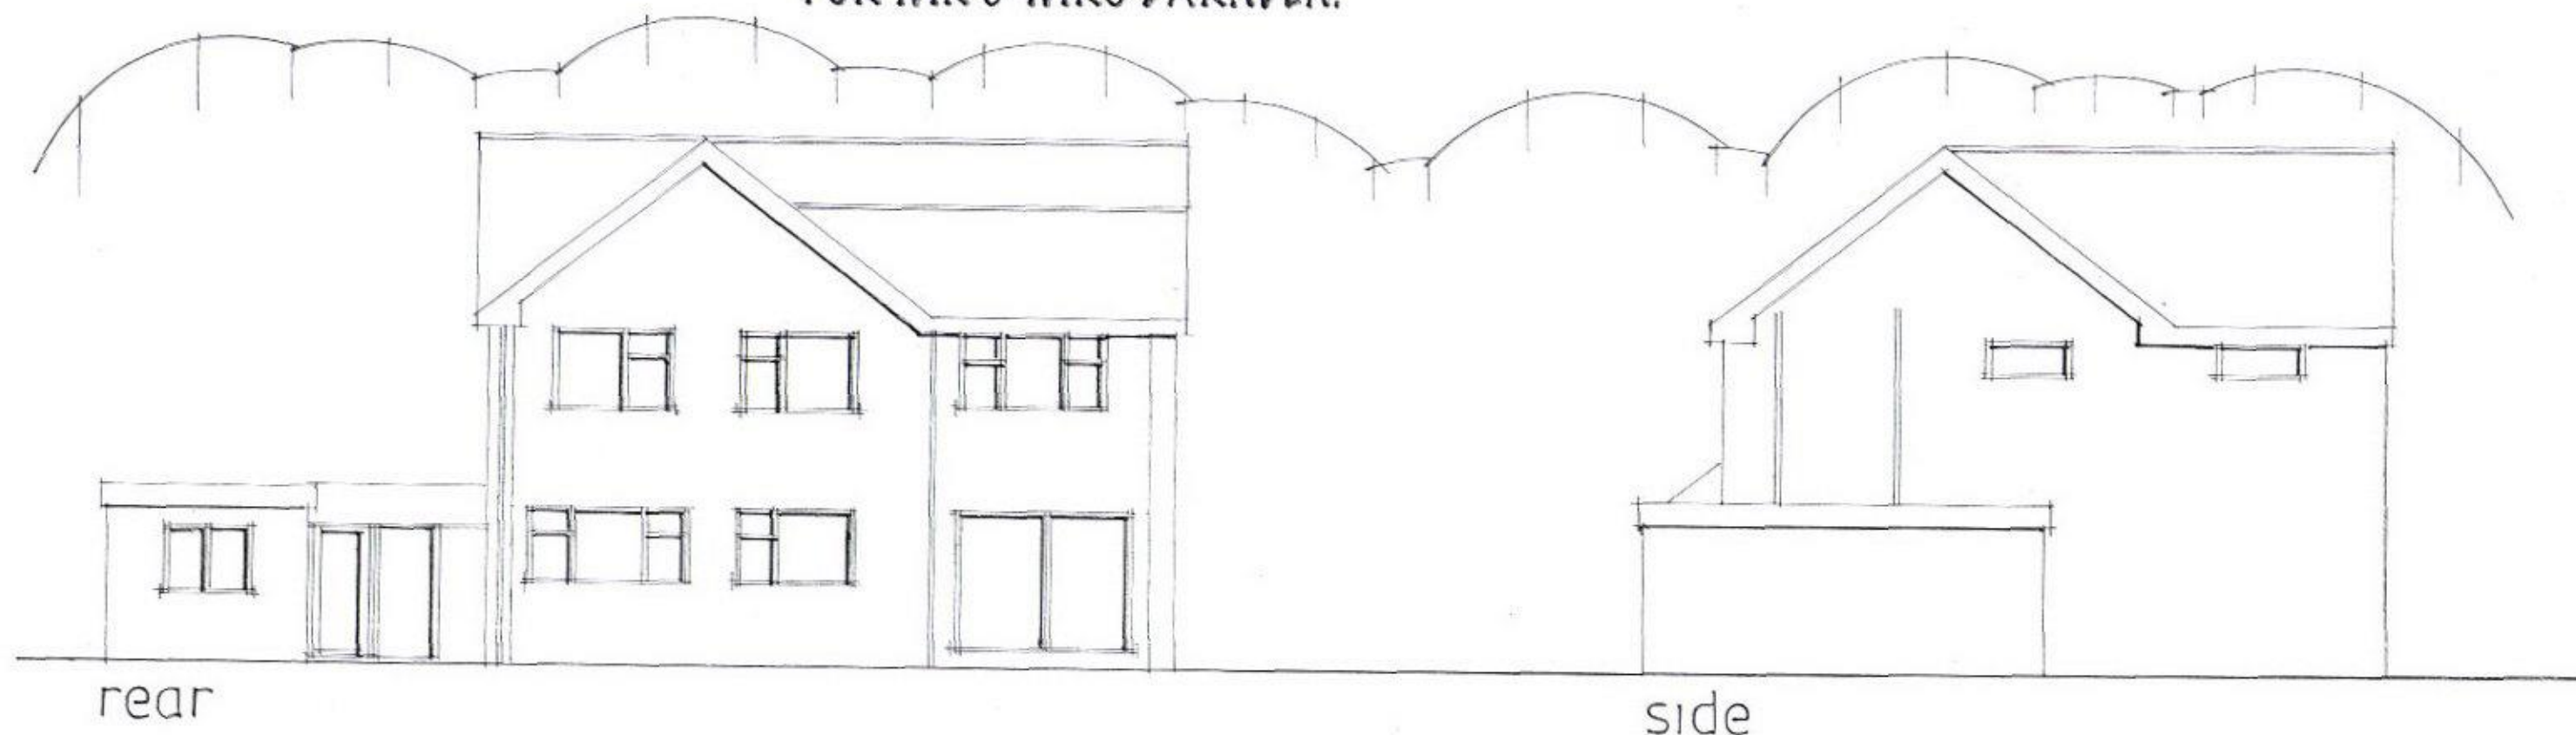

EXISTING ELEVATIONS

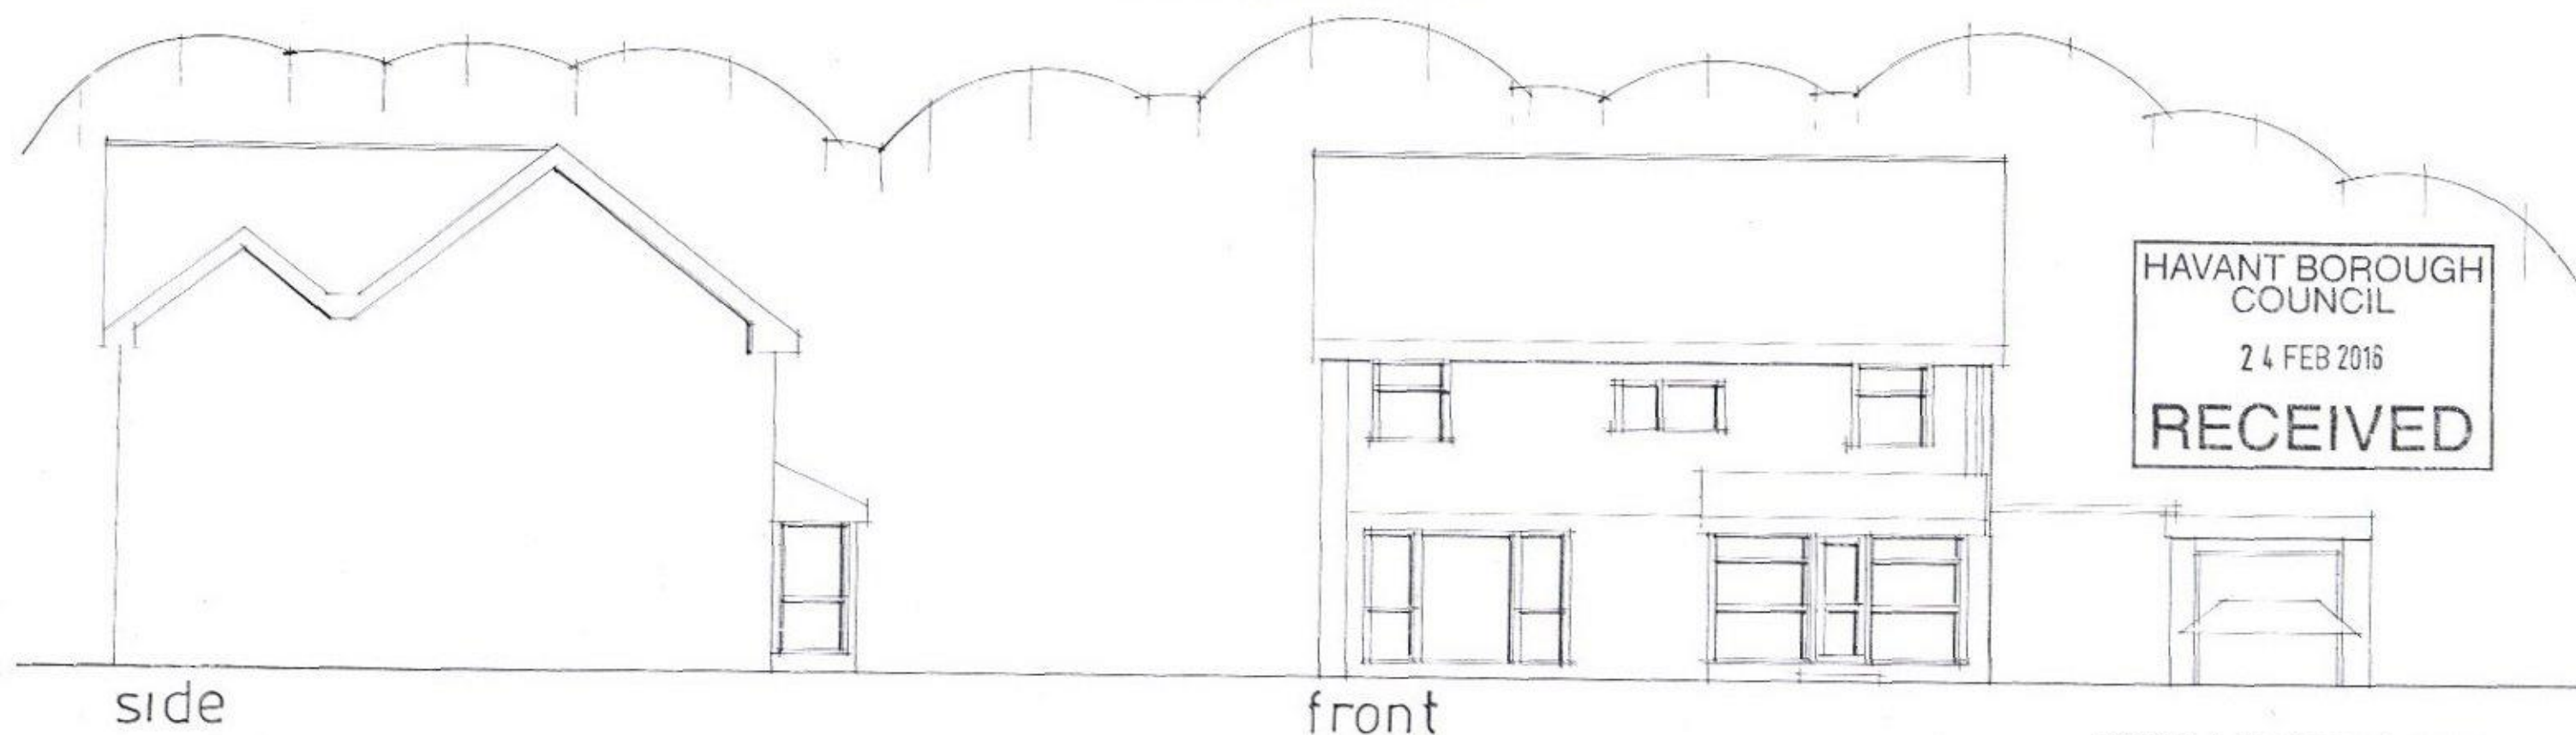

HAVANT BOROUGH
COUNCIL
24 FEB 2016
RECEIVED

date feb 16
scale 1:50

PETER J. WALKER MRICS
CHARTERED SURVEYOR
182 SEAFRONT, HAYLING ISLAND, HANTS
PO11 9 AN