


PROPOSED SINGLE STOREY FRONT ADDITION
43, SOUTH ROAD, HAYLING ISLAND, HANTS
FOR MR J. POWELL

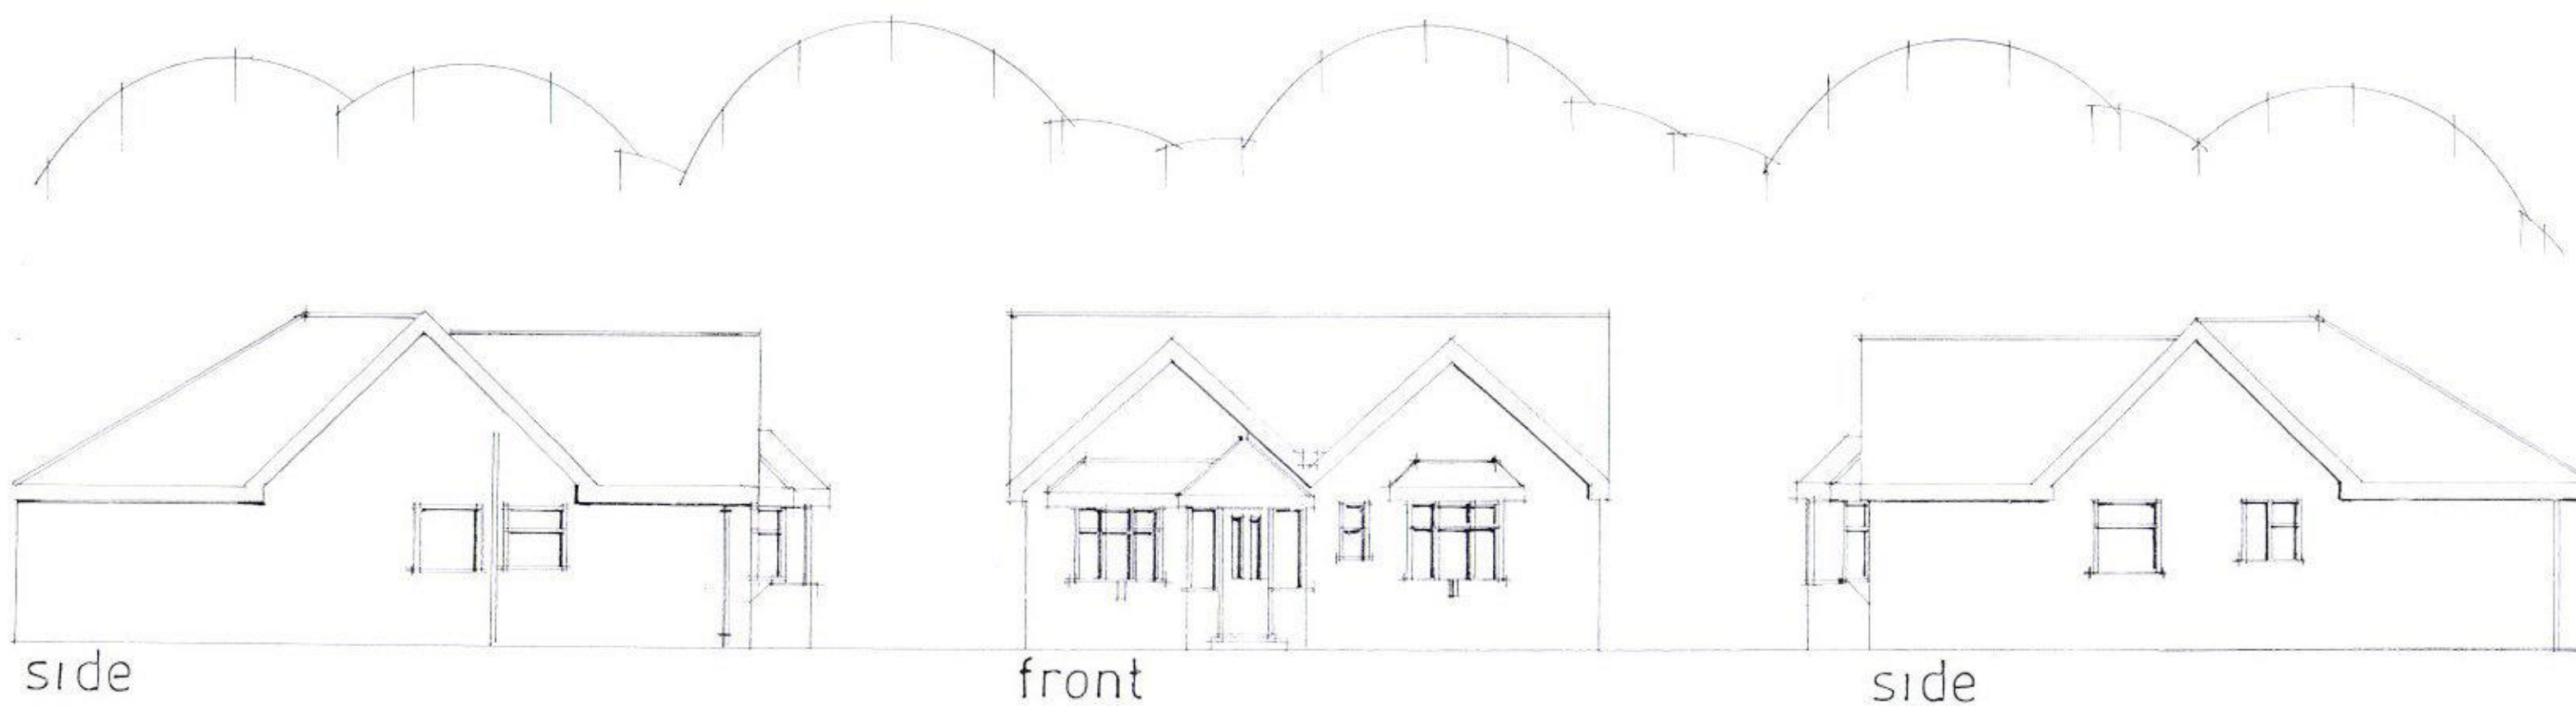

date aug 16
scale 1:100

Existing Elevations

HAVANT BOROUGH
COUNCIL

30 AUG 2016

RECEIVED

PETER J. WALKER MRICS
CHARTERED SURVEYOR
182 SEAFRONT, HAYLING ISLAND, HANTS
PO11 9 AN

TEL: 02392467571