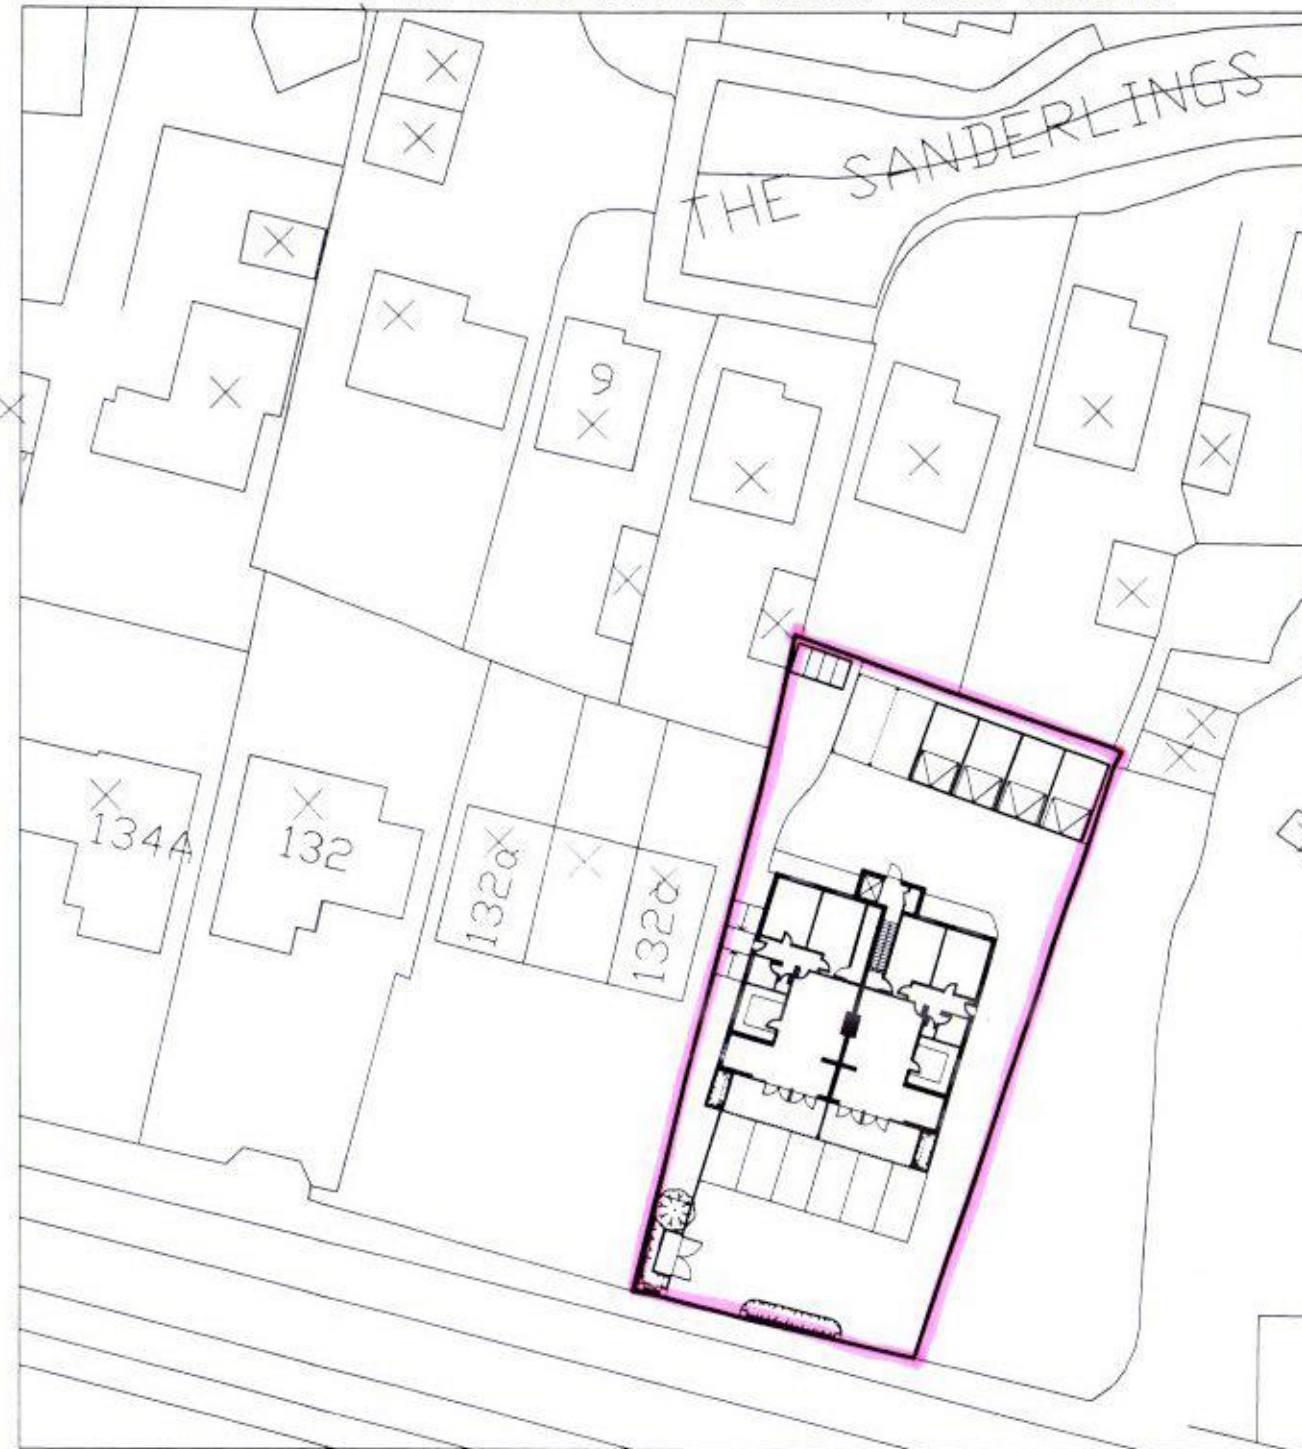


**Block Plan @ 1:500****Location Plan @ 1:1250****GRAHAM ASH
ARCHITECTS**

CHARTERED ARCHITECTS TOWN PLANNING CONSULTANTS
 Graham Ash Architects Ltd
 65 Leigh Road, Eastleigh, Hampshire SO50 9DF
 TELEPHONE 01794 518706 Or 07768 453105
 EMAIL: info@grahamasharchitects.com
 WEBSITE: www.grahamasharchitects.com

CLIENT: **Mr D Aylward**

PROJECT: **Lama Court,
 Seafront, (128-130)
 Hayling Island,
 PO11 9HW**

TITLE: **Block / Location
 Plan**

DESIGNED BY: GA	DATE: 7-7-15	DRWN / DTALD BY: JAT
SCALE: AS SHOWN	PLOTTED: 2-9-15	REV: A

0 5 10 15 20 25m
 @ 1:500

PURPOSE OF ISSUE:
☐ information ☒ approval ☐ tender ☐ construction

DWG. NO:
15:027:01 REV A

