



PROPOSED SINGLE STOREY FRONT ADDITION.
8, BROOKMEAD WAY, LANGSTONE, HANTS.
FOR MR & MRS J. DUNAWAY.

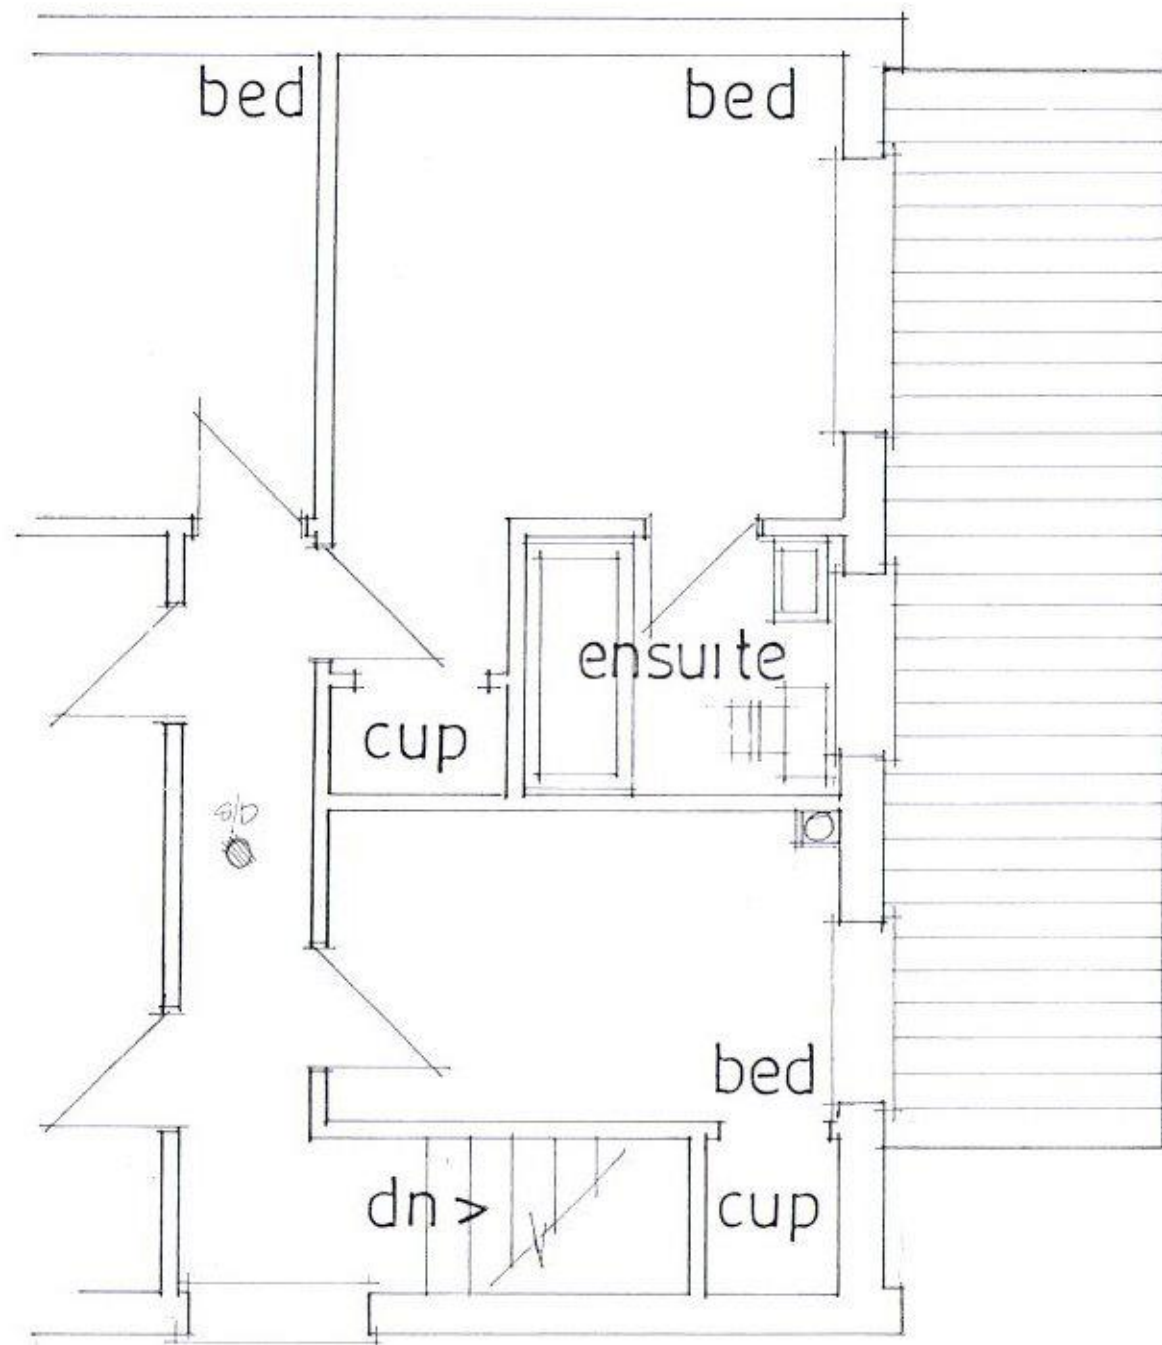

PART FIRST FLOOR

date apr 16
scale 1:50

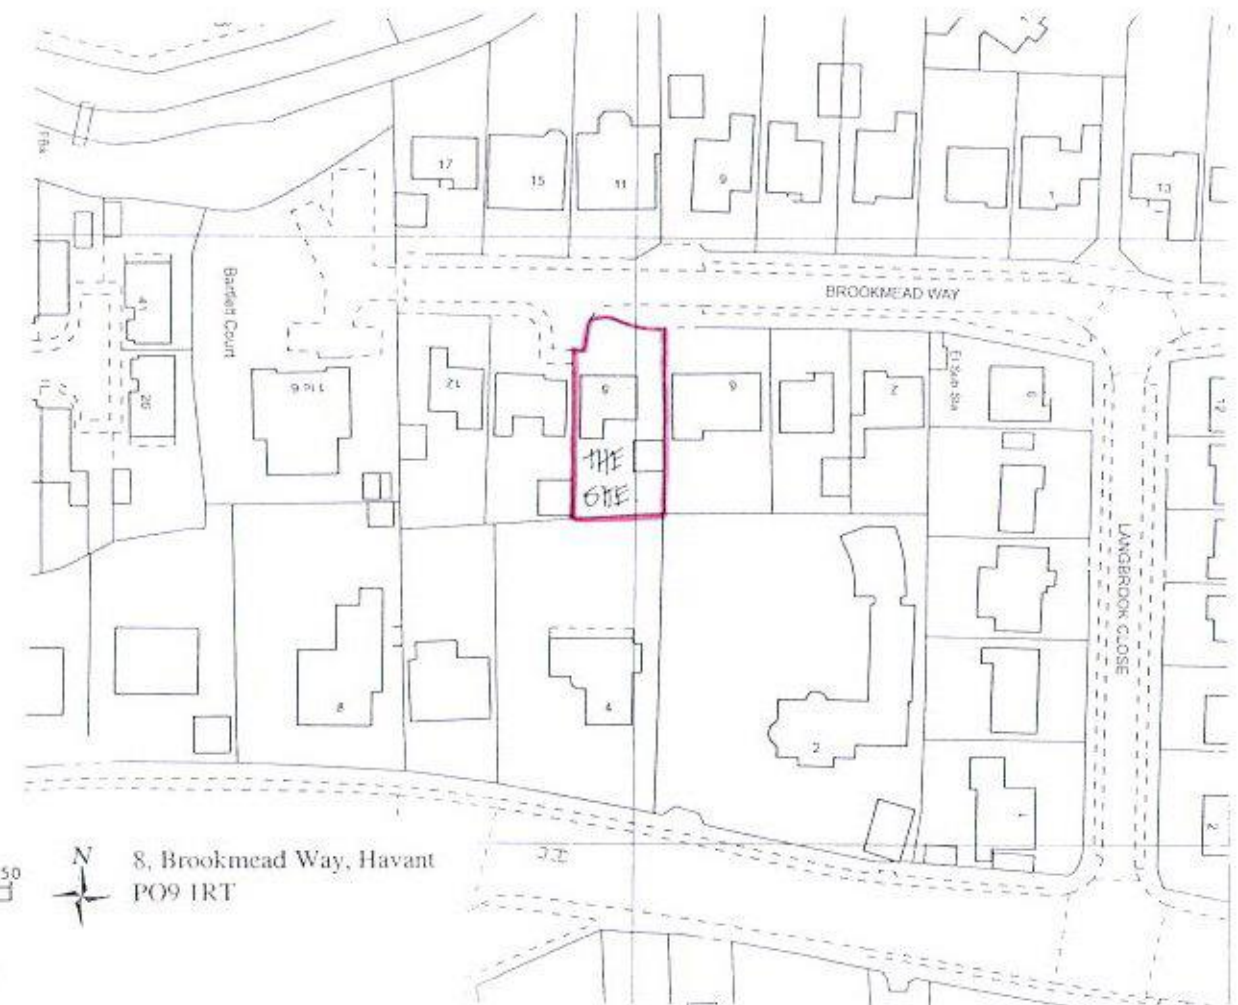


Metres
0 10 20 30 40 50
1:1250

Supplied by: Latitude Mapping Ltd
Licence: © Crown Copyright and
database rights 2016 OS 100038864
Reference: 01981456
Centre coordinates: 471528 105498

8, Brookmead Way, Havant
PO9 1RT

SITE/LOCATION PLAN

HAVANT BOROUGH
COUNCIL
11 APR 2016
RECEIVED

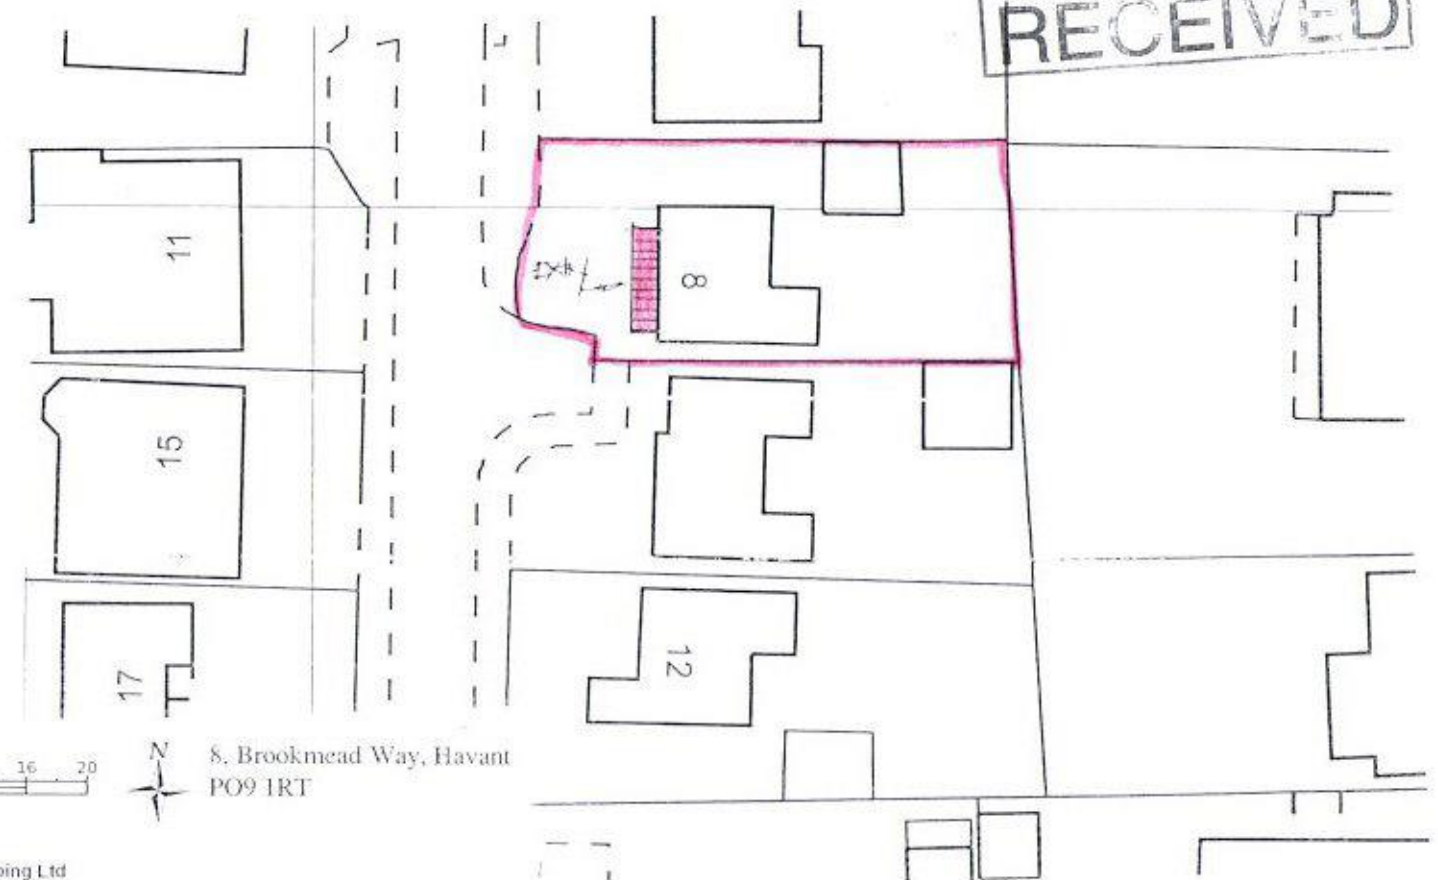

Metres
0 4 8 12 16 20
1:500

Supplied by: Latitude Mapping Ltd
Licence: © Crown Copyright and
database rights 2016 OS 100038864
Reference: 01981457
Centre coordinates: 471528 105498

8, Brookmead Way, Havant
PO9 1RT