


PROPOSED REPLACEMENT CONSERVATORY.
 26A, ST HELENS ROAD, HAYLING ISLAND, HANTS.
 FOR MR & MRS G. KENMIR.

PETER J. WALKER MRICS
 CHARTERED SURVEYOR
 182 SEAFRONT, HAYLING ISLAND, HANTS
 PO11 9 AN

TEL: 02392467571

garage

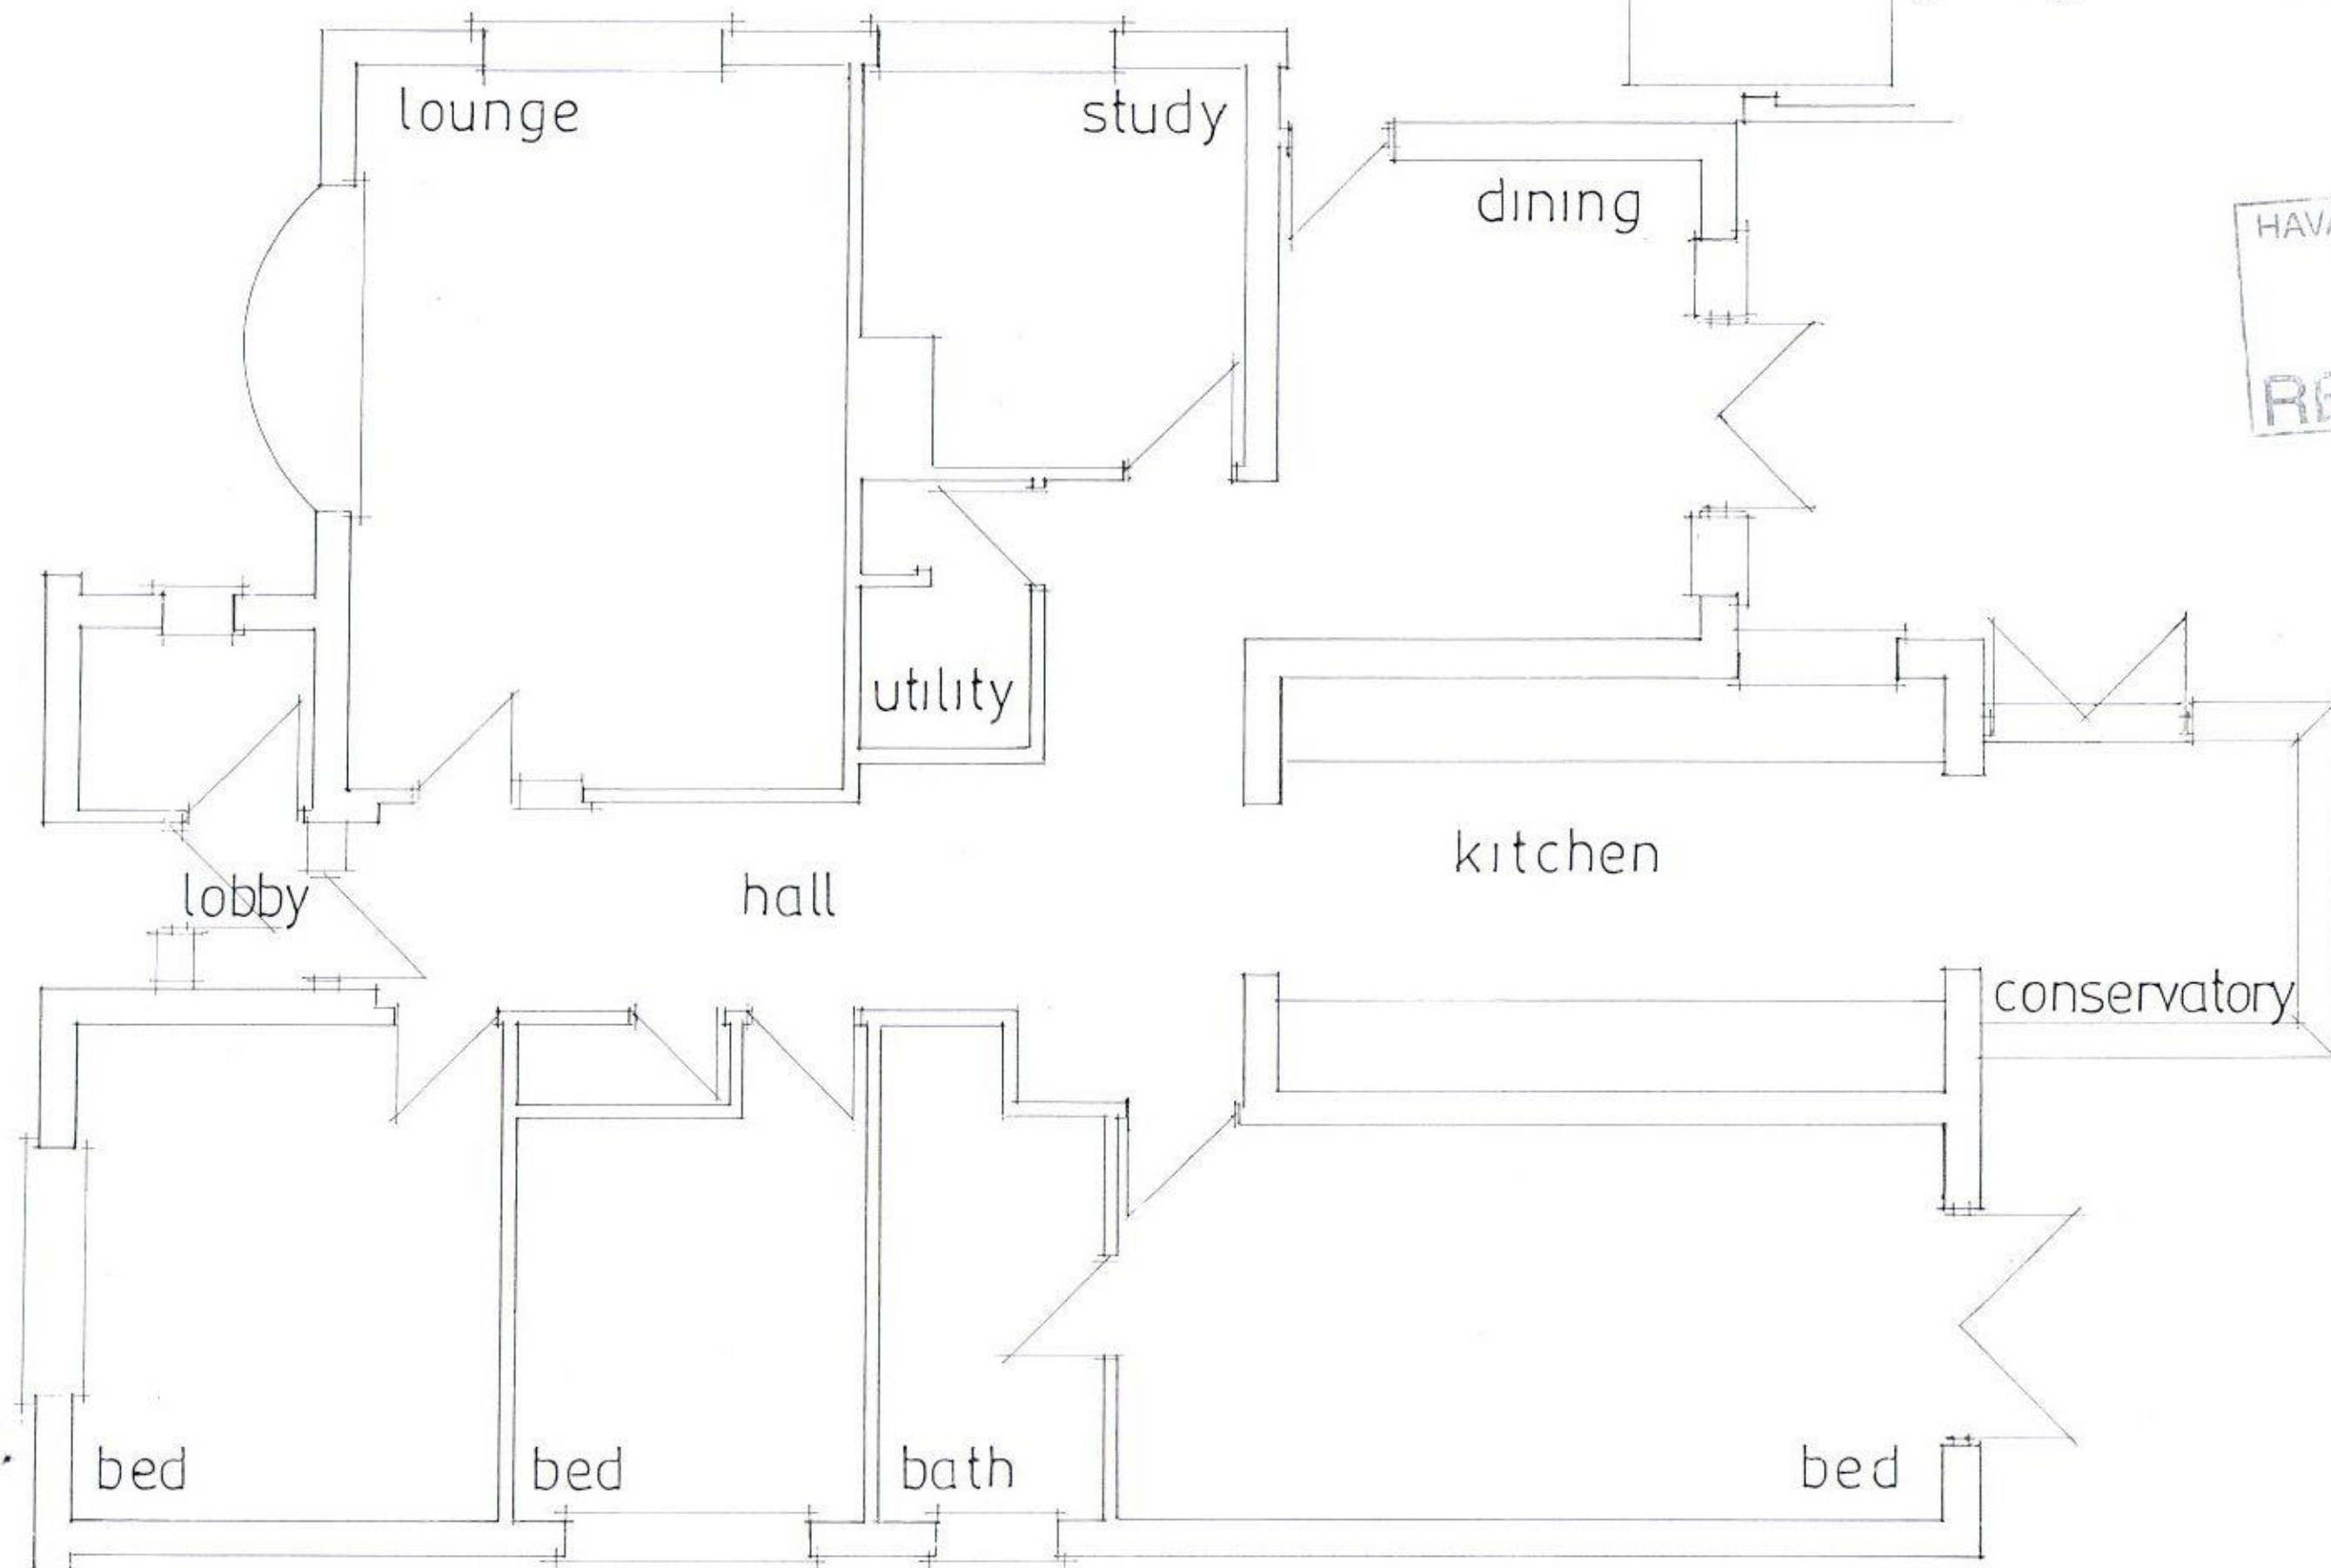

EXISTING LAYOUT

date may 16
 scale 1:50