PERMIT

PROPOSED DIVISION OF EXISTING DWELLING INTO TWO UNITS.
16, WALTON CLOSE, WATERLOOVILLE, HANTS.
FOR MR & MRS R.LILLEY.

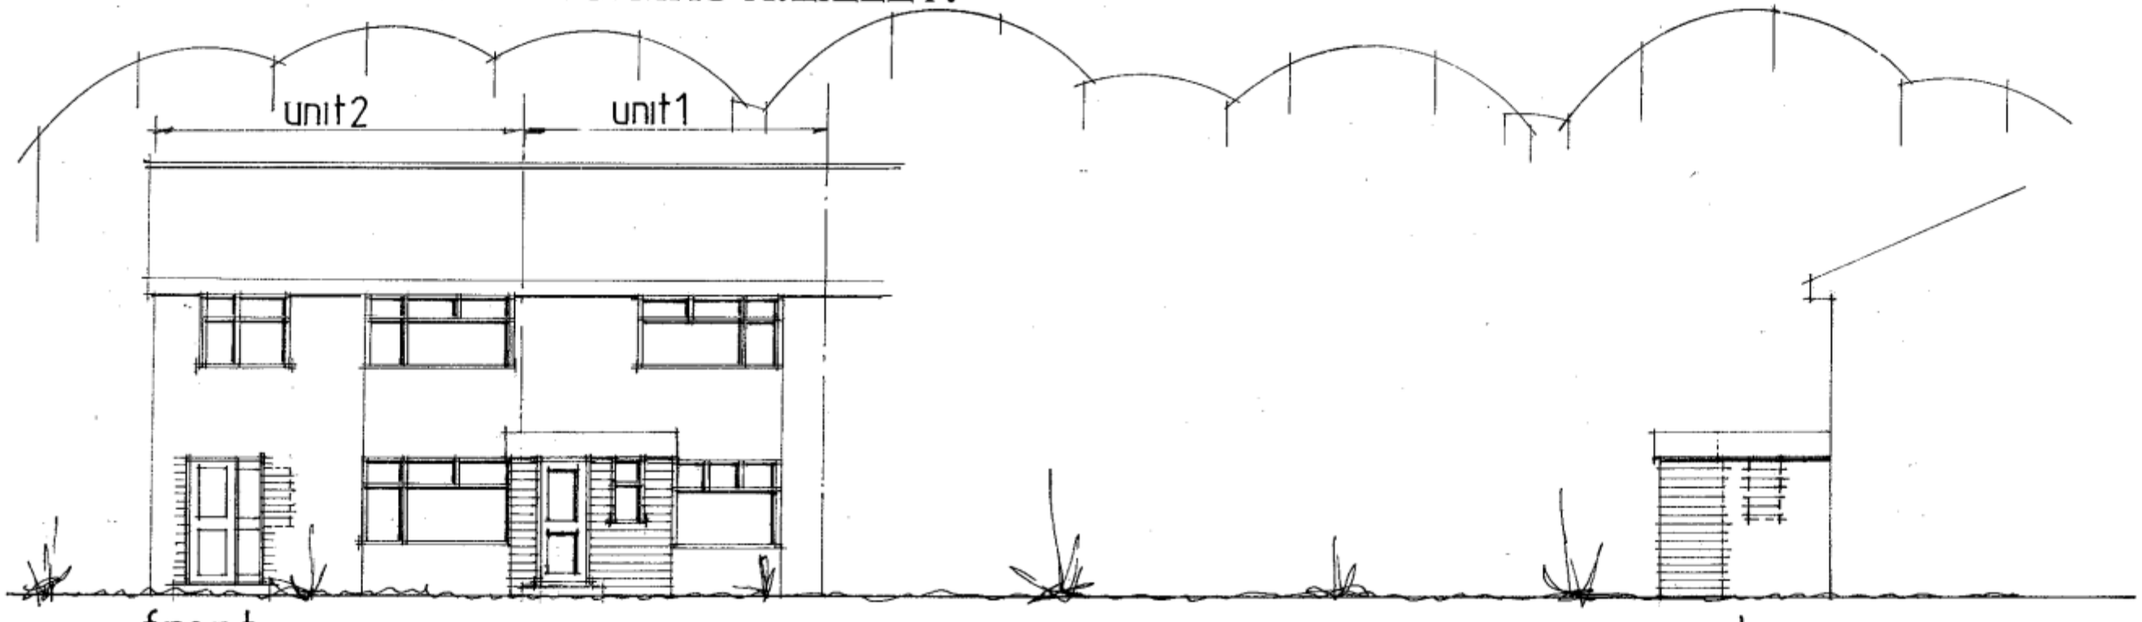

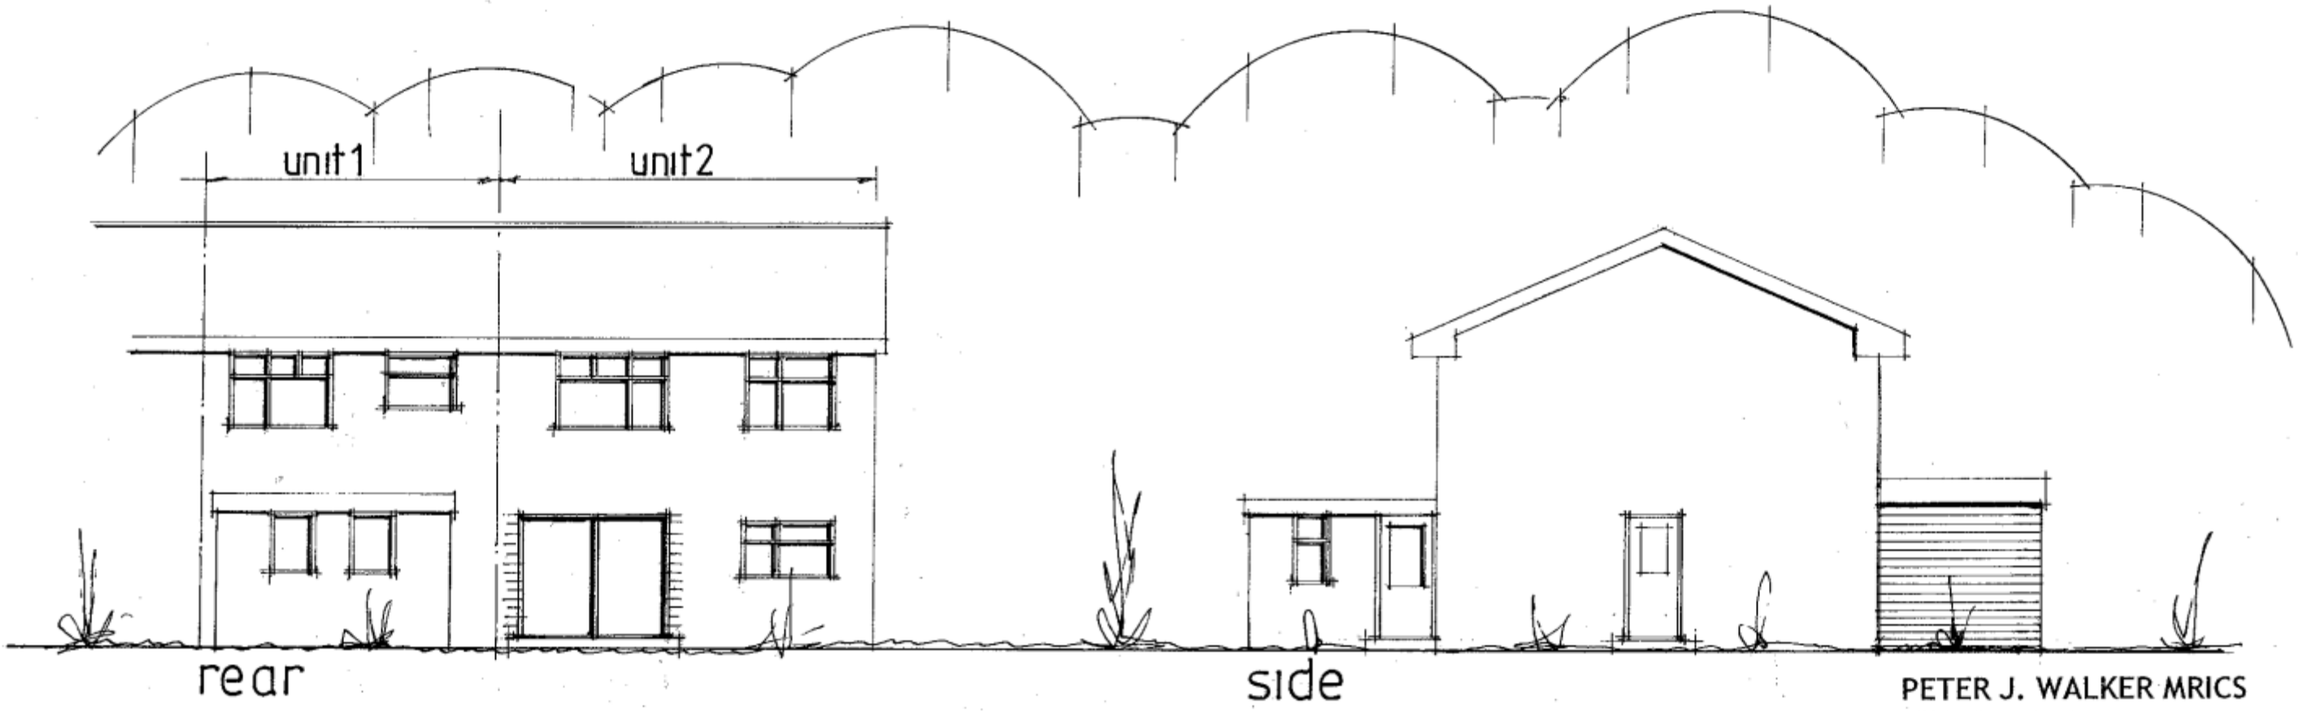

date april 2011
scale 1·100

PROPOSED

PETER J. WALKER MRICS
CHARTERED SURVEYOR
182 SEAFRONT, HAYLING ISLAND, HANTS
PO11 9 AN

TEL: 02392 467571