


PERMIT

ENCLOSURE OF EXISTING CARPORT TO FORM GARAGE. 4, BOUND LANE, HAYLING ISLAND, HANTS. FOR MR & MRS A. ARNECKE.

SECTION DRAWING

ELECTRICAL INSTALLATION BY APPROVED
CERTIFICATED ELECTRICIAN TO COMPLY WITH
APPROVED DOCUMENT P.
CERTIFICATE TO BE ISSUED ON COMPLETION OF WORK.
BY COMPETENT APPROVED CERTIFICATED ELECTRICIAN
USE ENERGY EFFICIENT LIGHT BULBS AND FITTINGS.

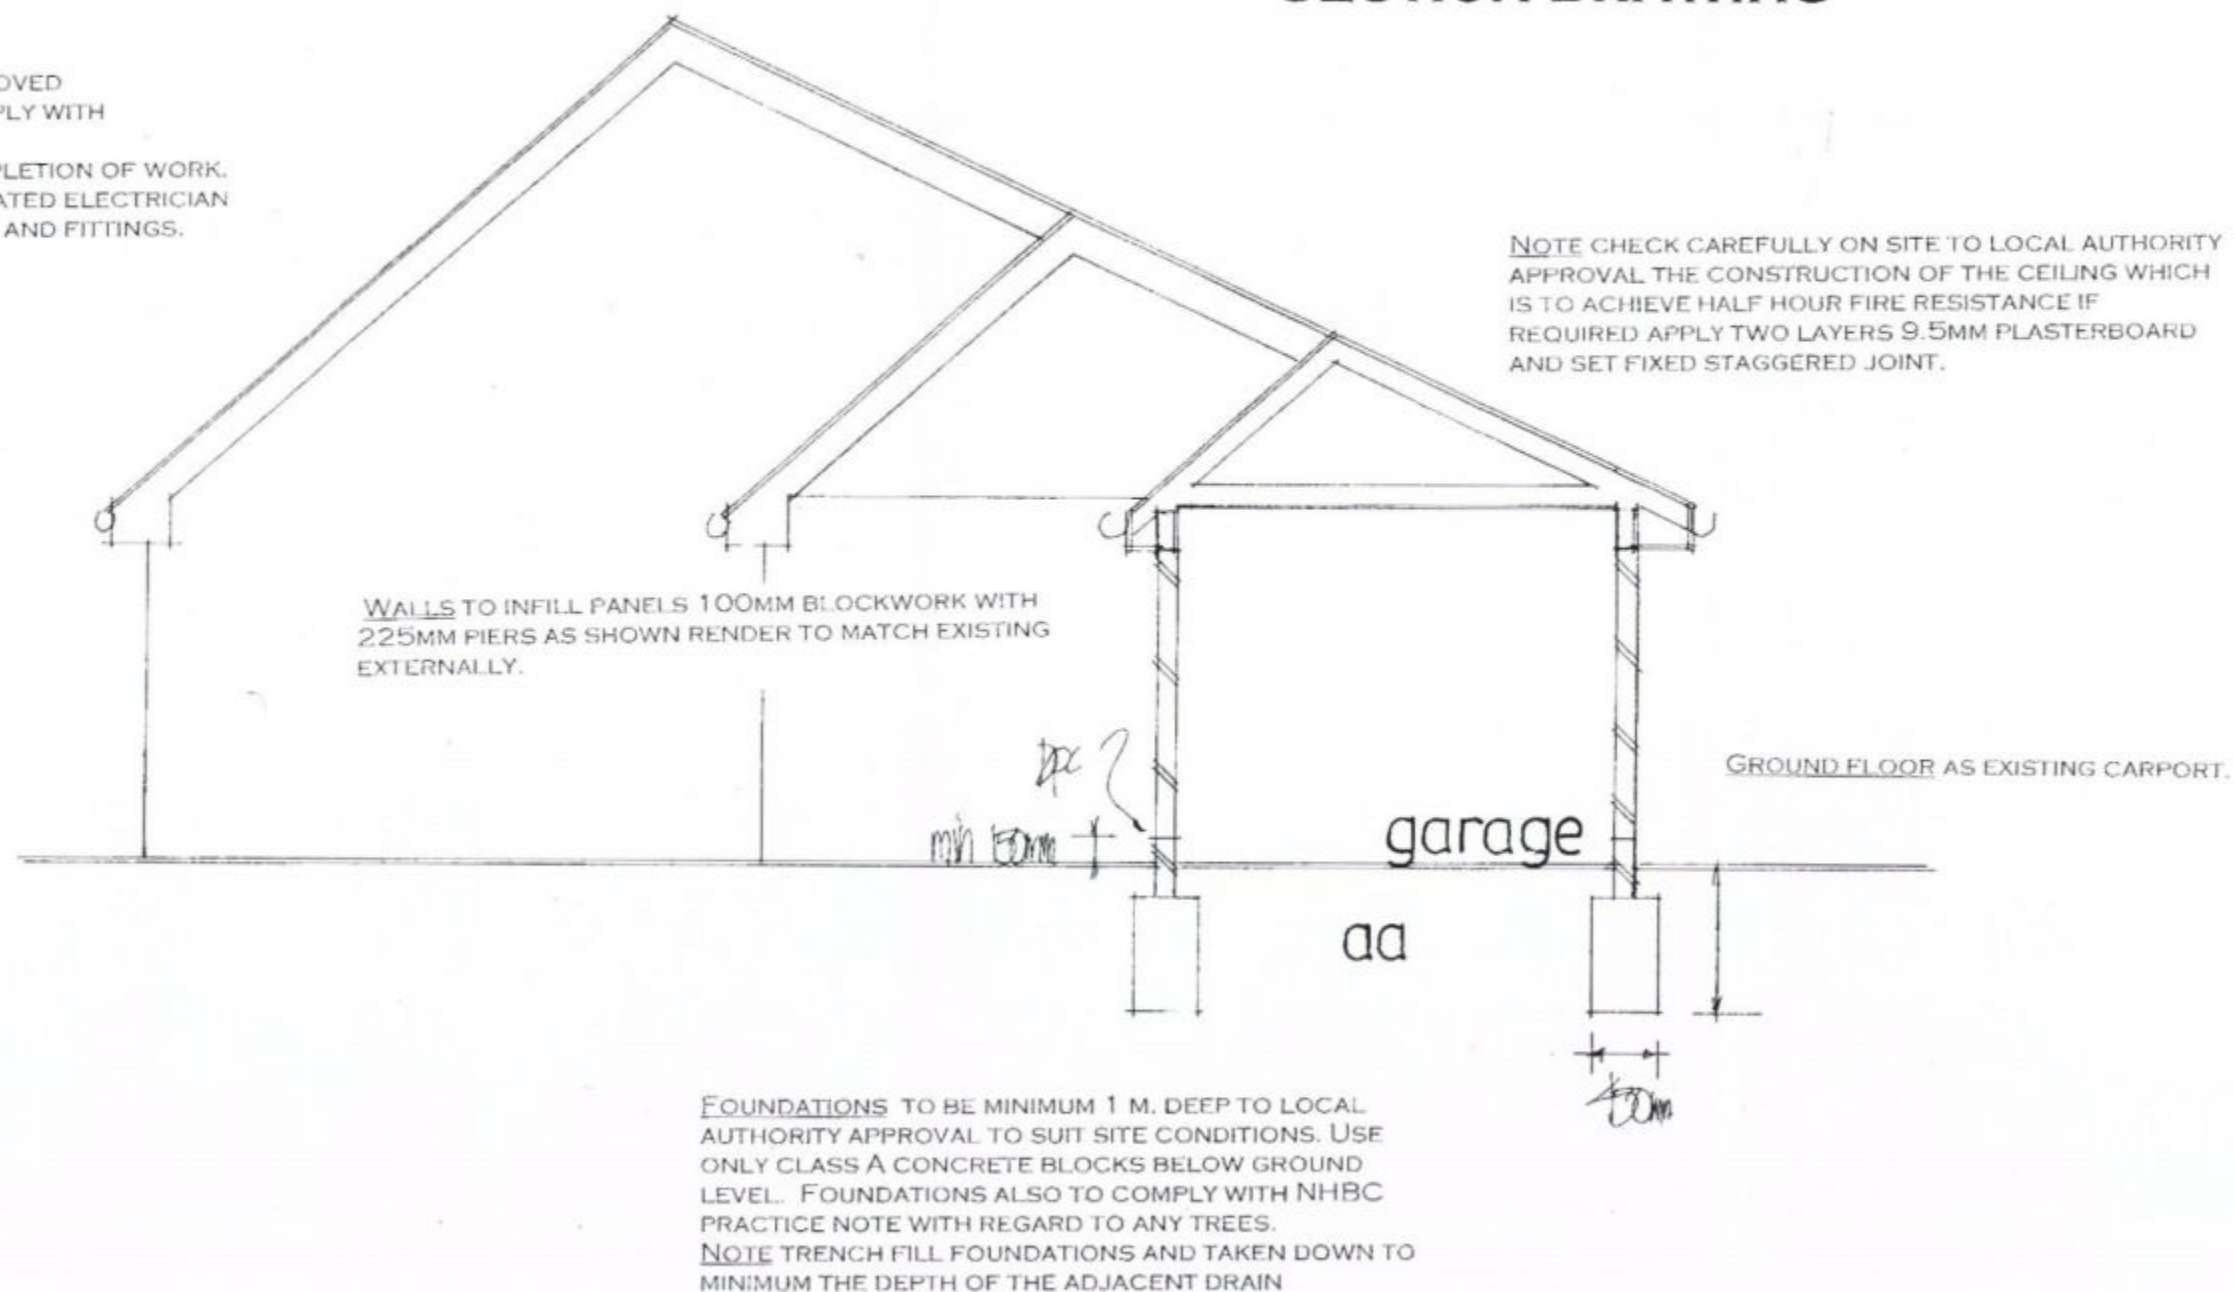

date oct 2011
scale 1:50

PETER J. WALKER MRICS
CHARTERED SURVEYOR
182 SEAFRONT, HAYLING ISLAND, HANTS
PO11 9 AN

TEL: 02392 467571