



Produced 05 Apr 2015 from the Ordnance Survey National Geographic Database and incorporating surveyed revision available at this date. Reproduction in whole or part is prohibited without the prior permission of Ordnance Survey. © Crown Copyright 2013.


Ordnance Survey and the OS Symbol are registered trademarks of Ordnance Survey, the national mapping agency of Great Britain.

The representation of a road, track or path is no evidence of a right of way. The representation of features as lines is no evidence of a property boundary.

Supplied by: Latitude Mapping Ltd
Reference: 01559229
Centre coordinates: 471424 99405

Site/Location Plan

**PROPOSED SINGLE STOREY SIDE ADDITION.
2E, ST MARYS ROAD, HAYLING ISLAND, HANTS.
FOR MR & MRS C. PAGE.**

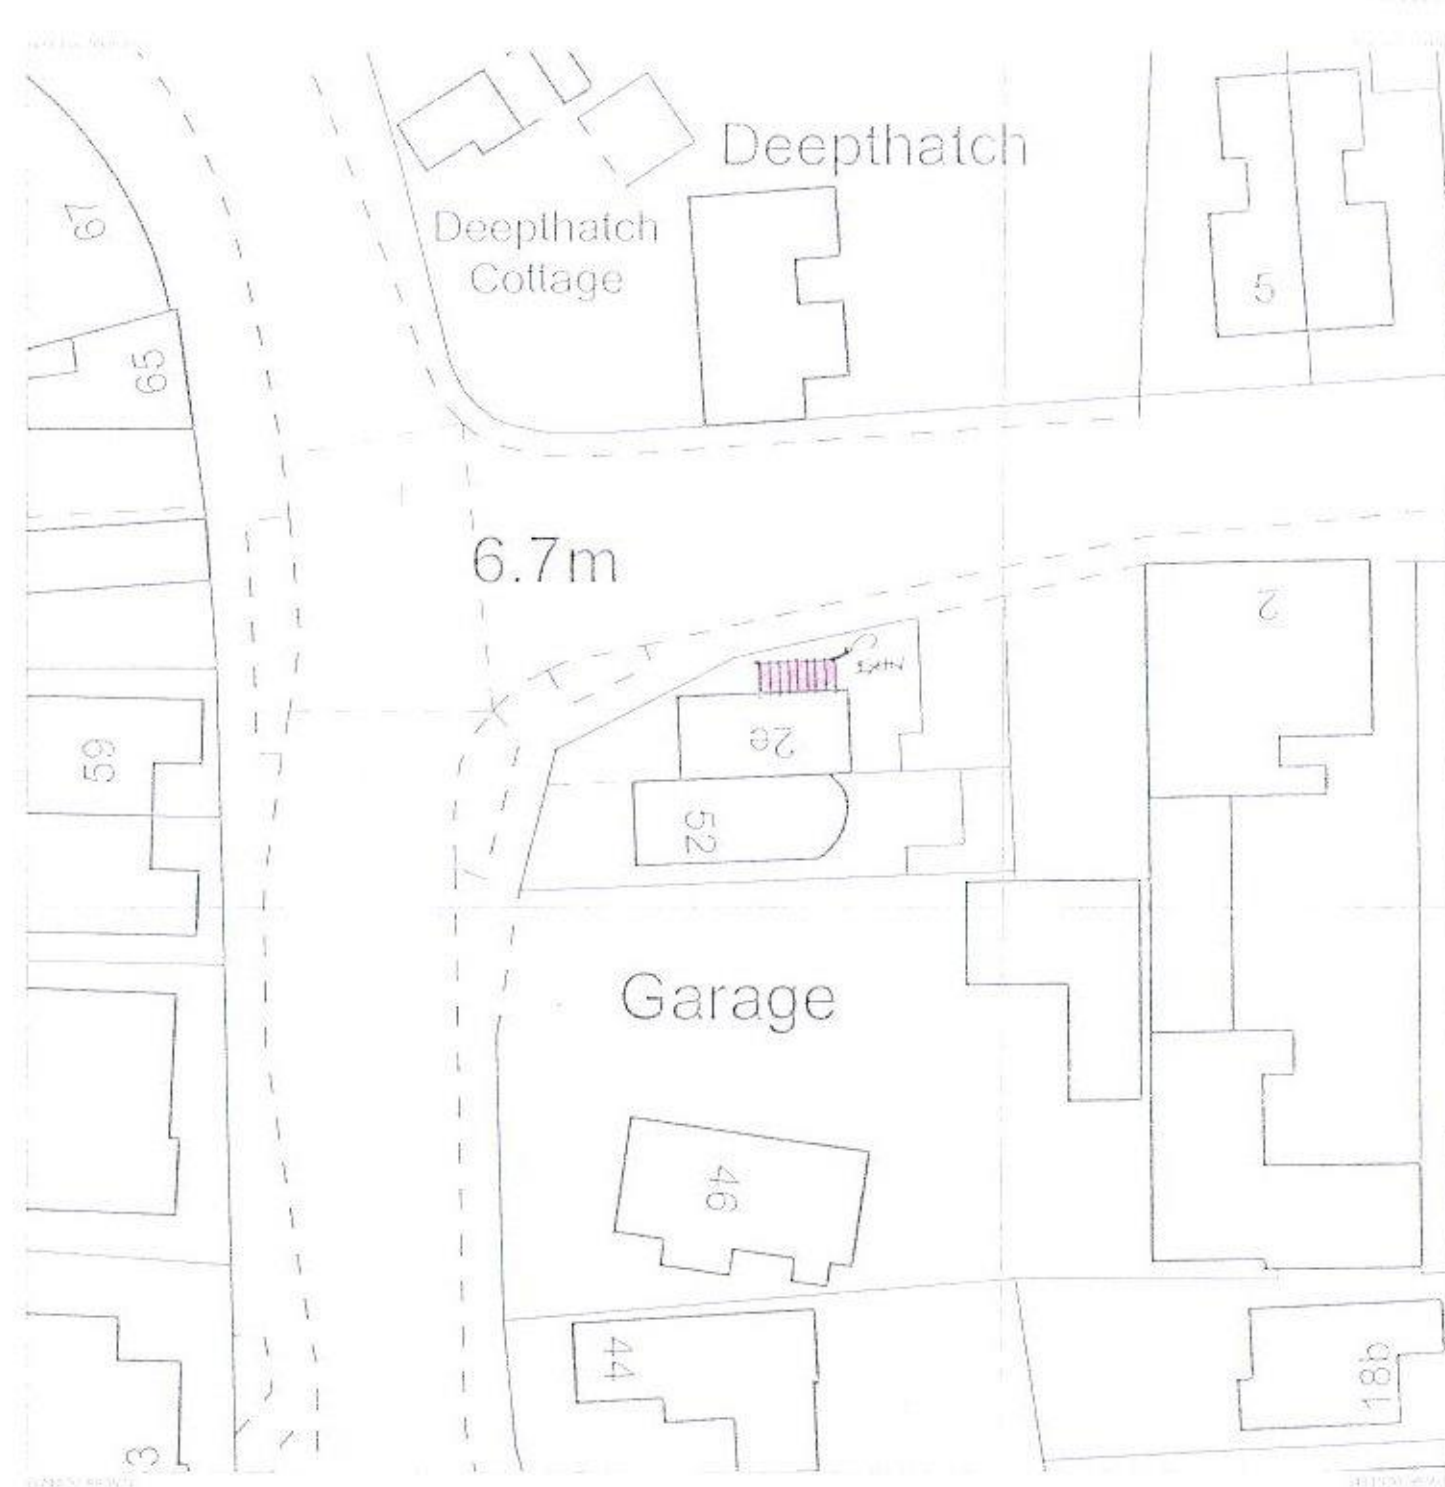

Produced 02 Aug 2015 from the Ordnance Survey National Geographic Database and incorporating surveyed revision available at this date.

The representation of a road, track or path is no evidence of a right of way. The representation of features as lines is no evidence of a property boundary.

Supplied by: Latitude Mapping Ltd
Reference: 01559229
Centre coordinates: 471424 99405

2e, St Marys Rd, Hayling Island
PO11 9BY

