


THIS WAS POINT
ORIGINAL PROPERTY

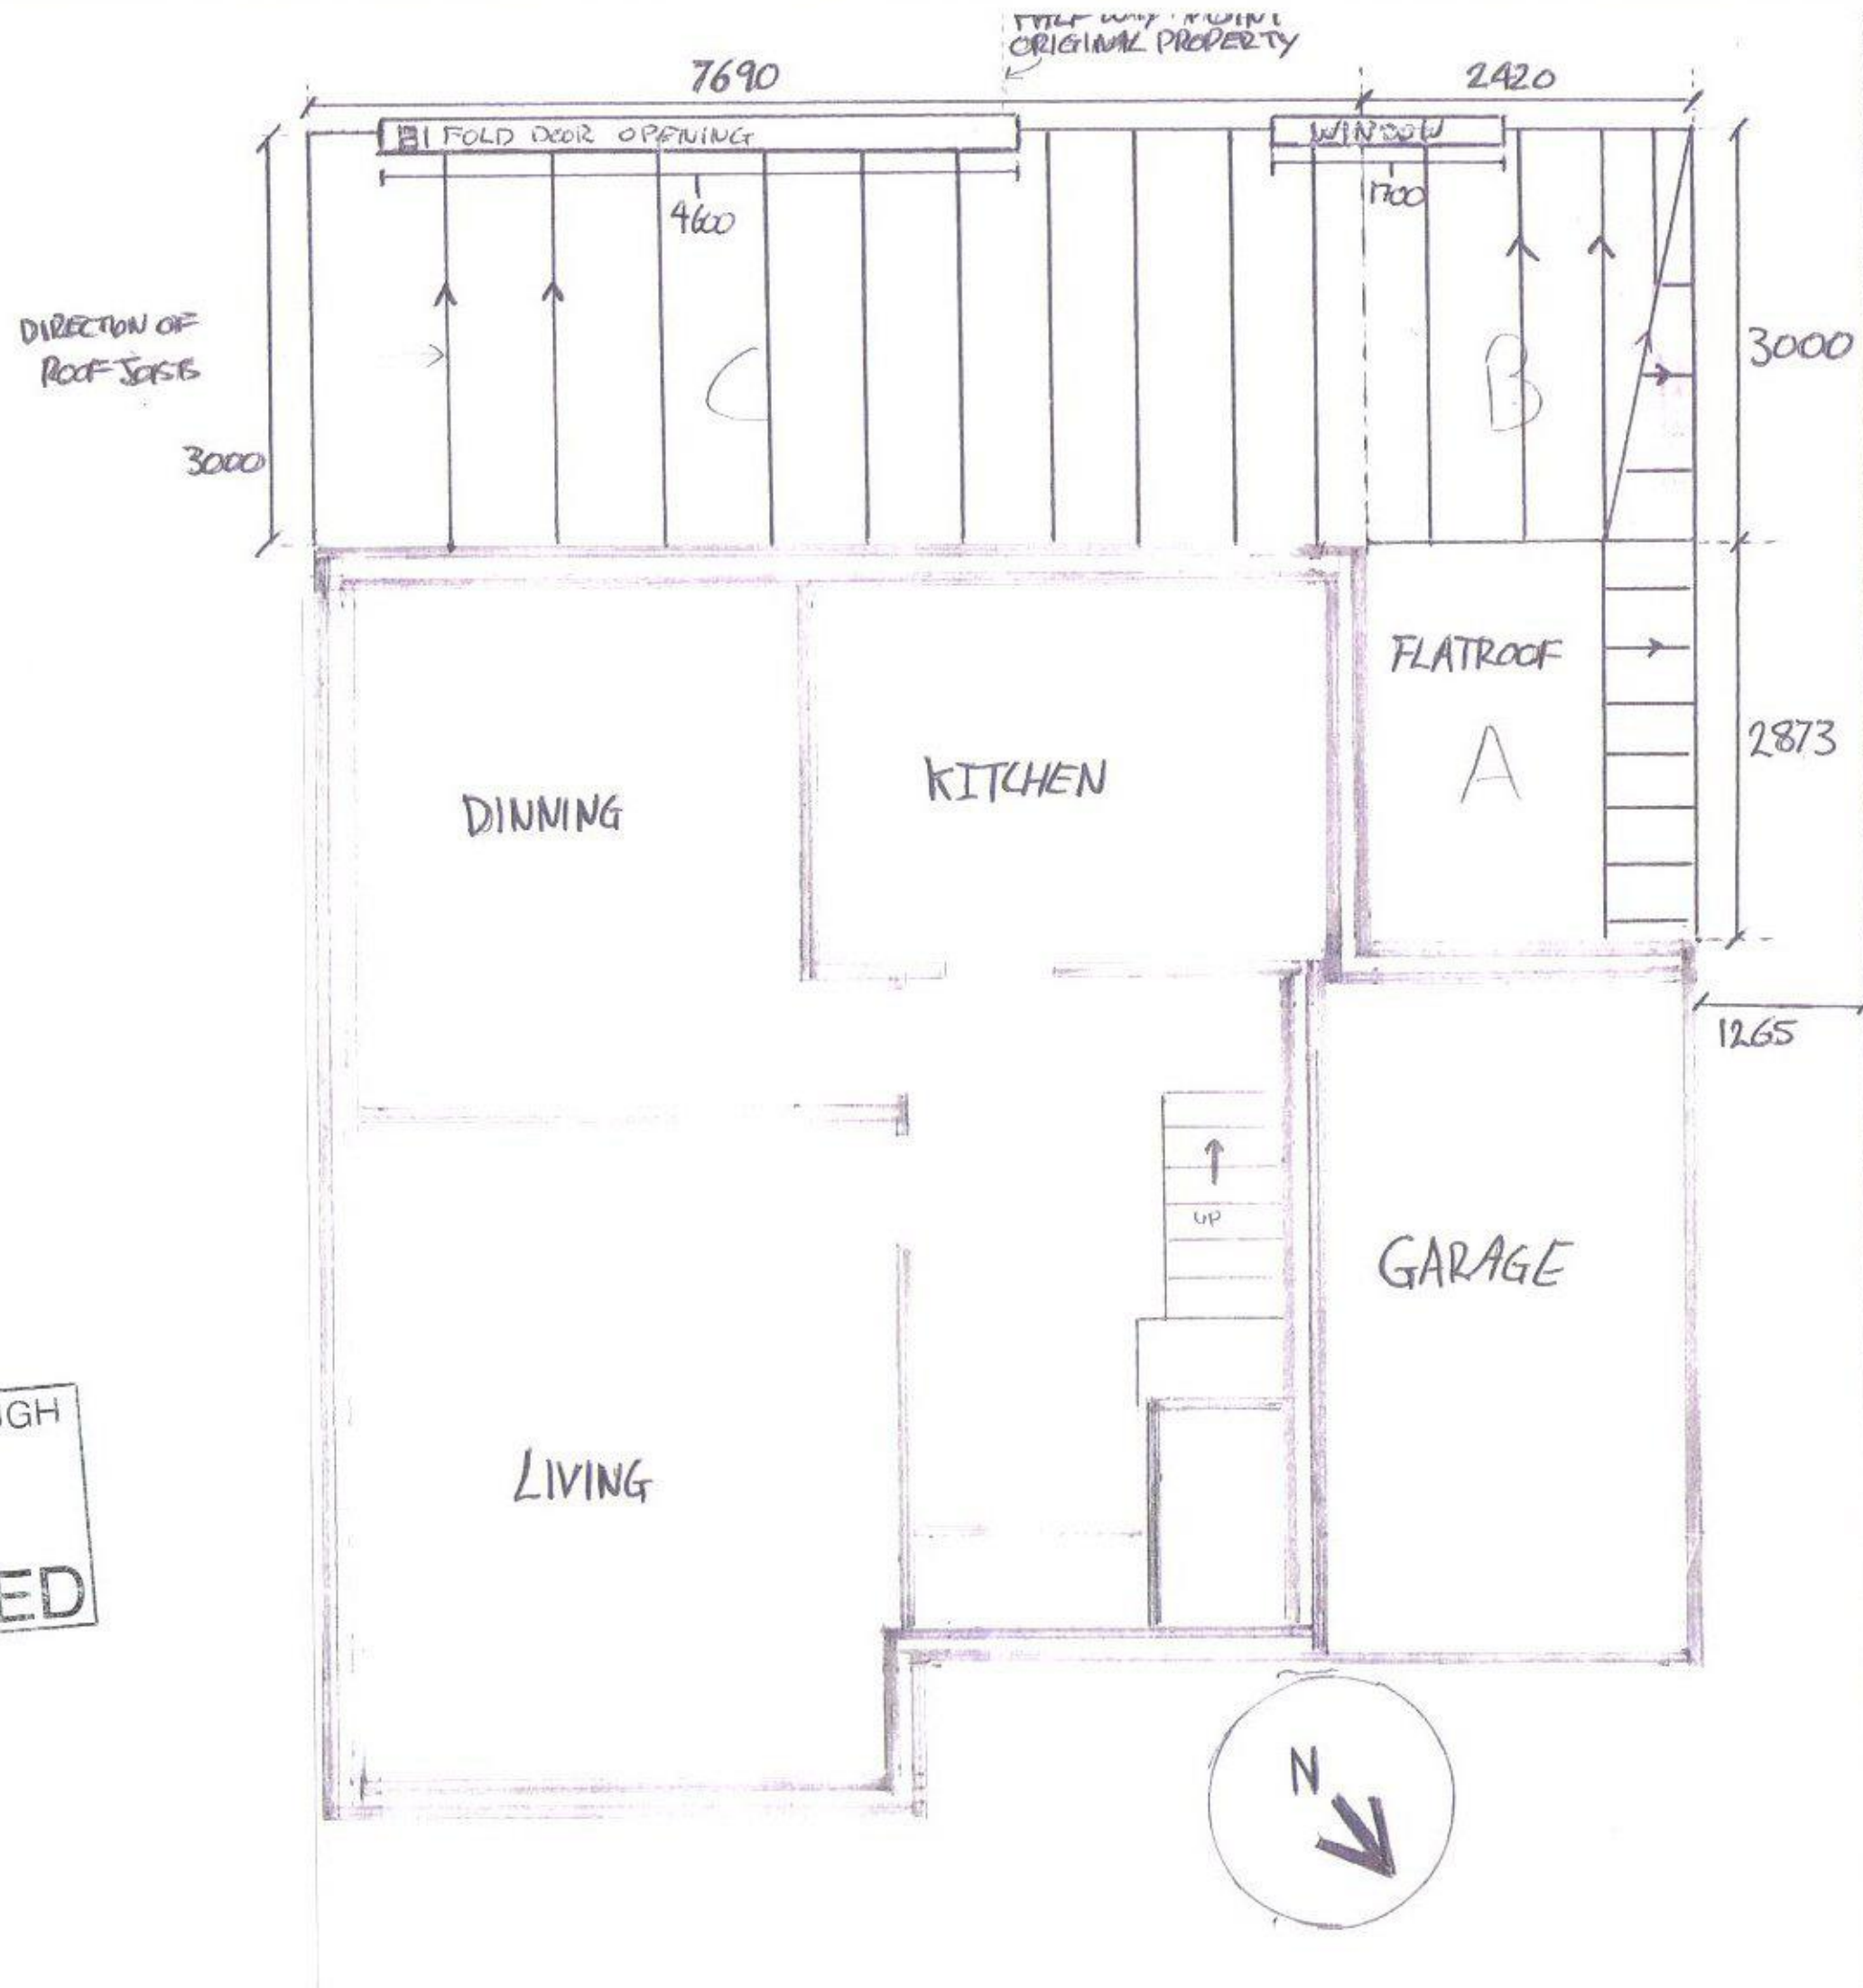

109 HULBERT ROAD
PO9 3TD

Scale 1:50

HAVANT BOROUGH
COUNCIL
10 MAY 2016
RECEIVED