

Havant Borough Council

The Town and Country Planning Act 1990

Consultation on Planning Application

From : Executive Head of Planning and Built Environment

To: Building Control

DC Case Officer Mrs D Haywood Ext: 9244 6513

Date: 11 June 2013

Application No. APP/13/00514

Site Address: 27 Brook Gardens, Emsworth, PO10 7JY

Proposed Development: Two storey side extension, single storey rear extension, roof conversion with rear dormer window with Juliet balcony and front porch canopy and decking to rear.

I attach a copy of the above application that has been received under the Town and Country Planning Acts.

Any views you should wish to make should be returned to me together with the application papers no later than 25 June 2013.



Mr Chris Murray
Service Manager (Planning Development)

From: Building Control

The application has been examined under the following areas where Building Regulations may impact on the planning application. In achieving Building Regulation compliance there may be a number of design solutions available and until a Building Regulations submission has been made it is not always possible to advise what, if any, changes may be required to the design.

The following areas have been considered:

Fire Brigade Access ☒ Solid Waste Storage ☒ Glazing (Positions, quantities, cleaning) ☒

Siting of building/structure ☒ Building over public sewers ☒ Flues ☒ Other ☒

Please note no observations have been made in respect of disabled access. The DC Case Officer should discuss any access concerns with Building Control at the Access Surgery following assessment of the scheme using the access check sheet.

Observations:


* Surface water sewer along side of building within 3m
Consult SWS (see attached)

Signed:



Dated:

11/6/13

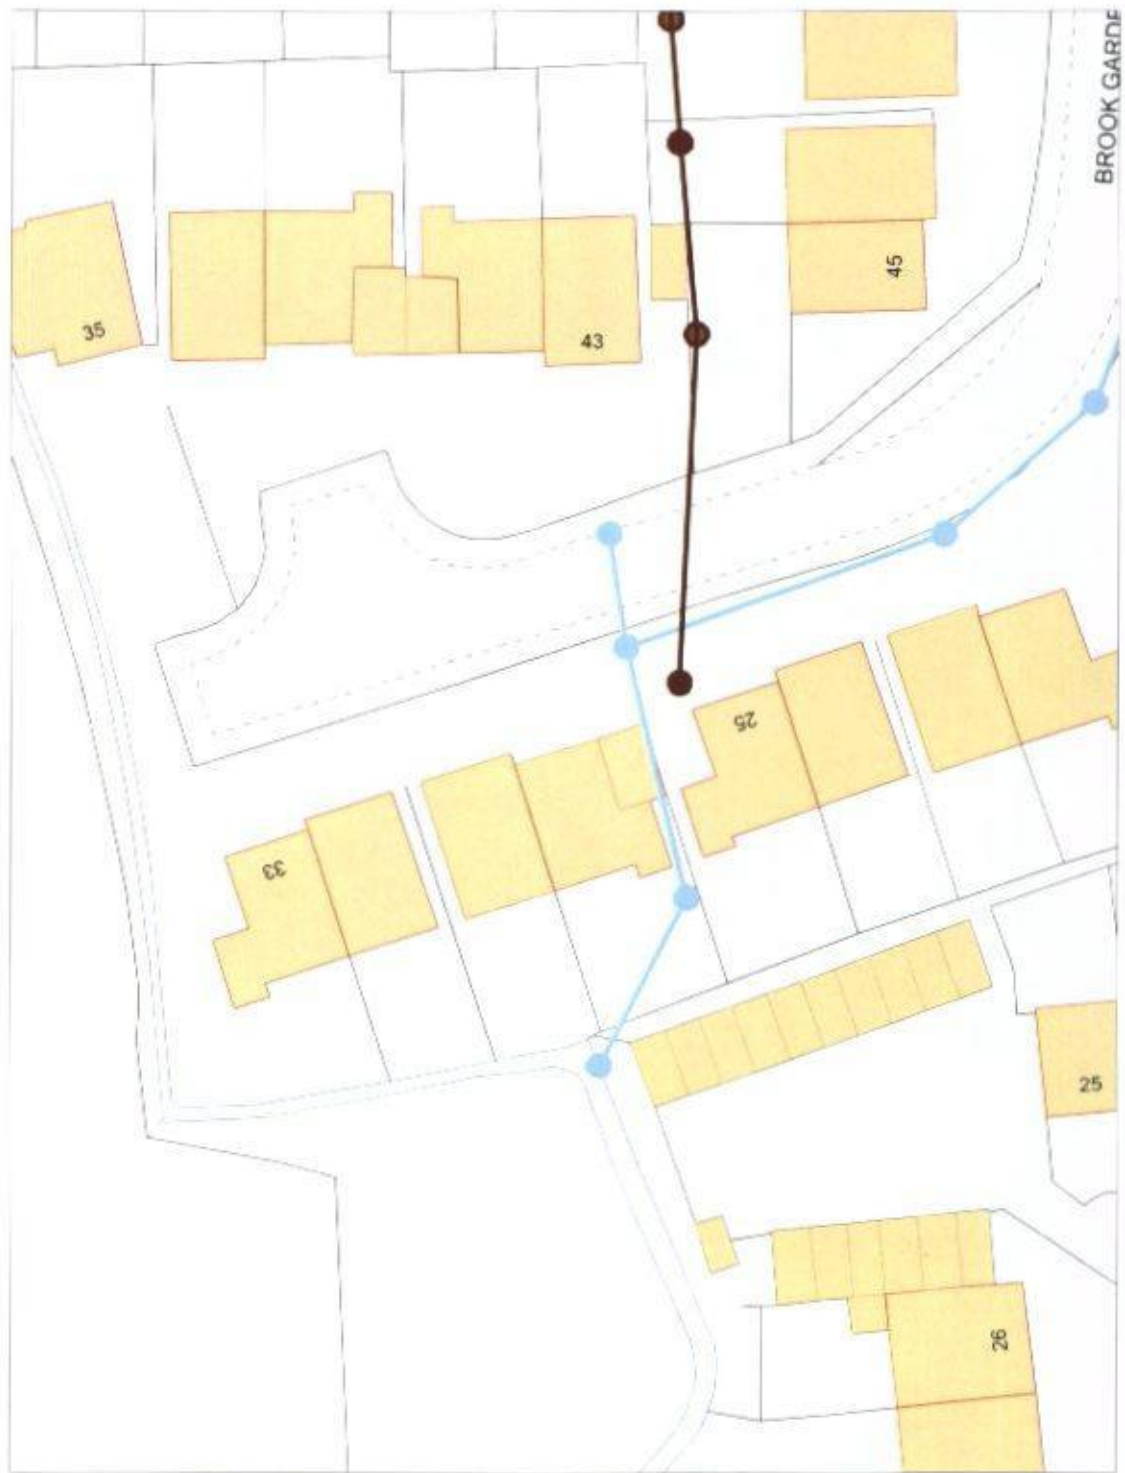

Public Service Plaza
Civic Centre Road
Havant
Hampshire PO9 2AX

tel 023 9247 4174 fax 023 9248 0263
www.havant.gov.uk



Title

Drawn By

Scale

Scale: 1:500

Drawing No

Cleaner, Safer, More Prosperous

Reproduced from the Ordnance Survey Digital Data with the permission of the Controller of HMSO. Crown Copyright Reserved 2013. Licence No LA100019217