



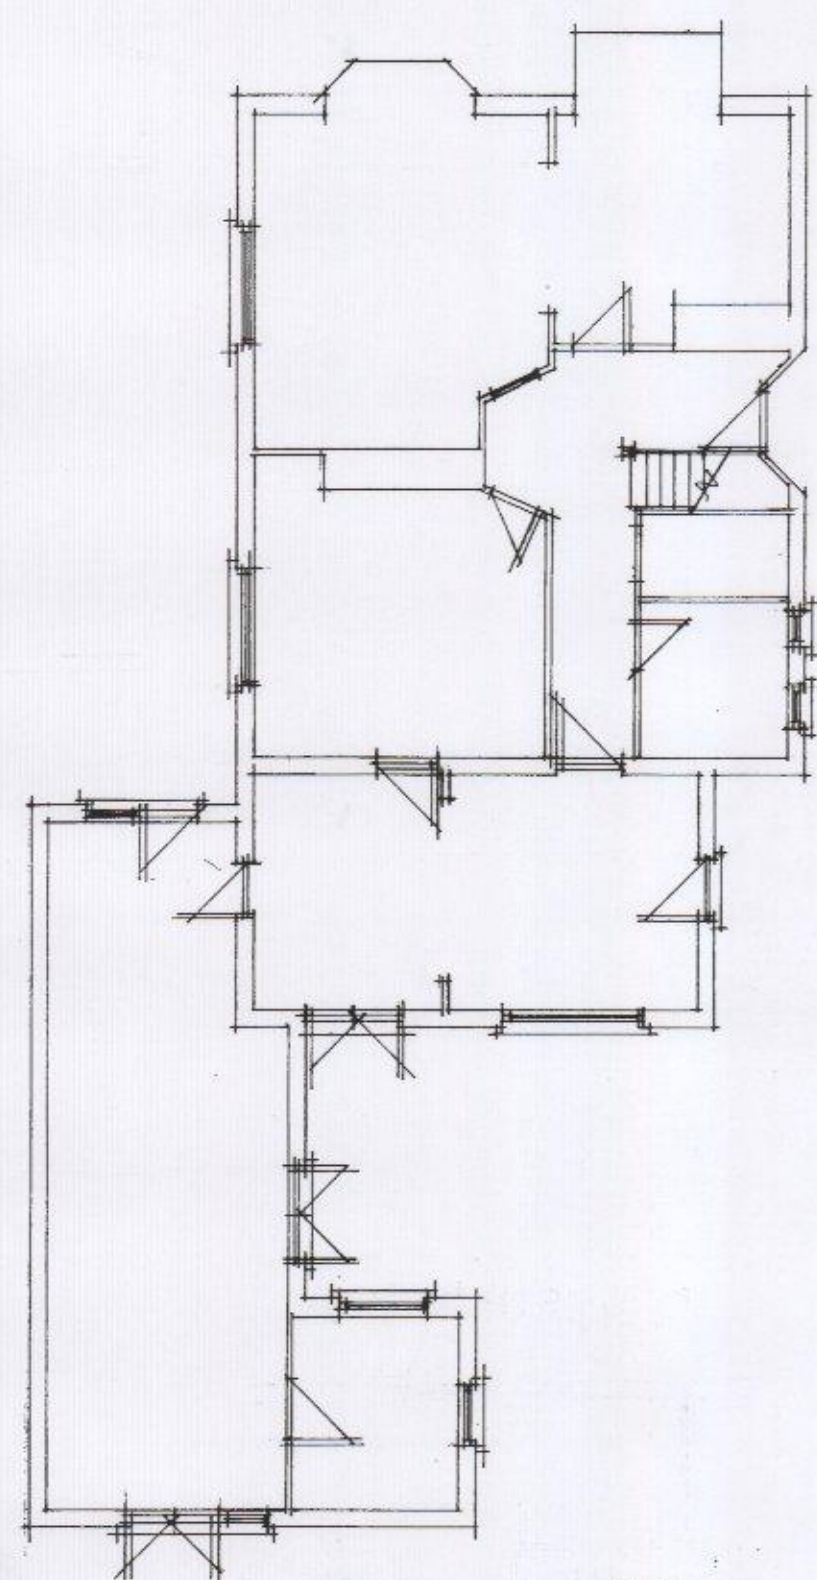


existing ground floor

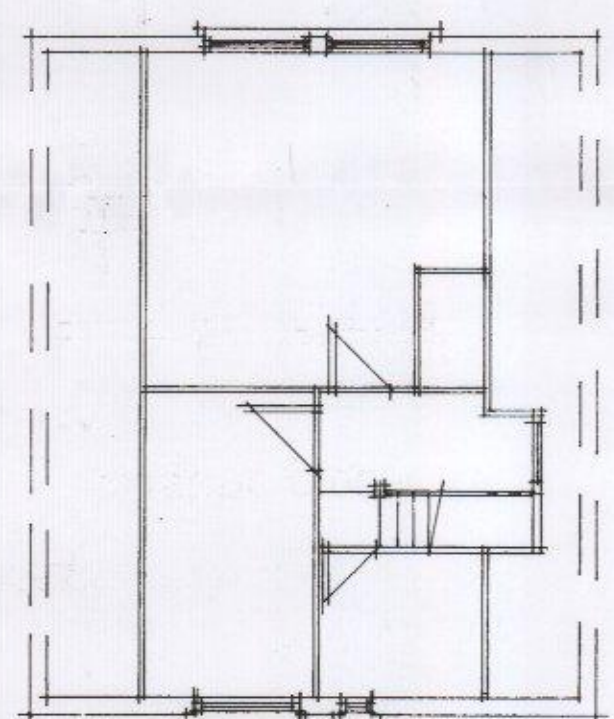

existing first floor

a.

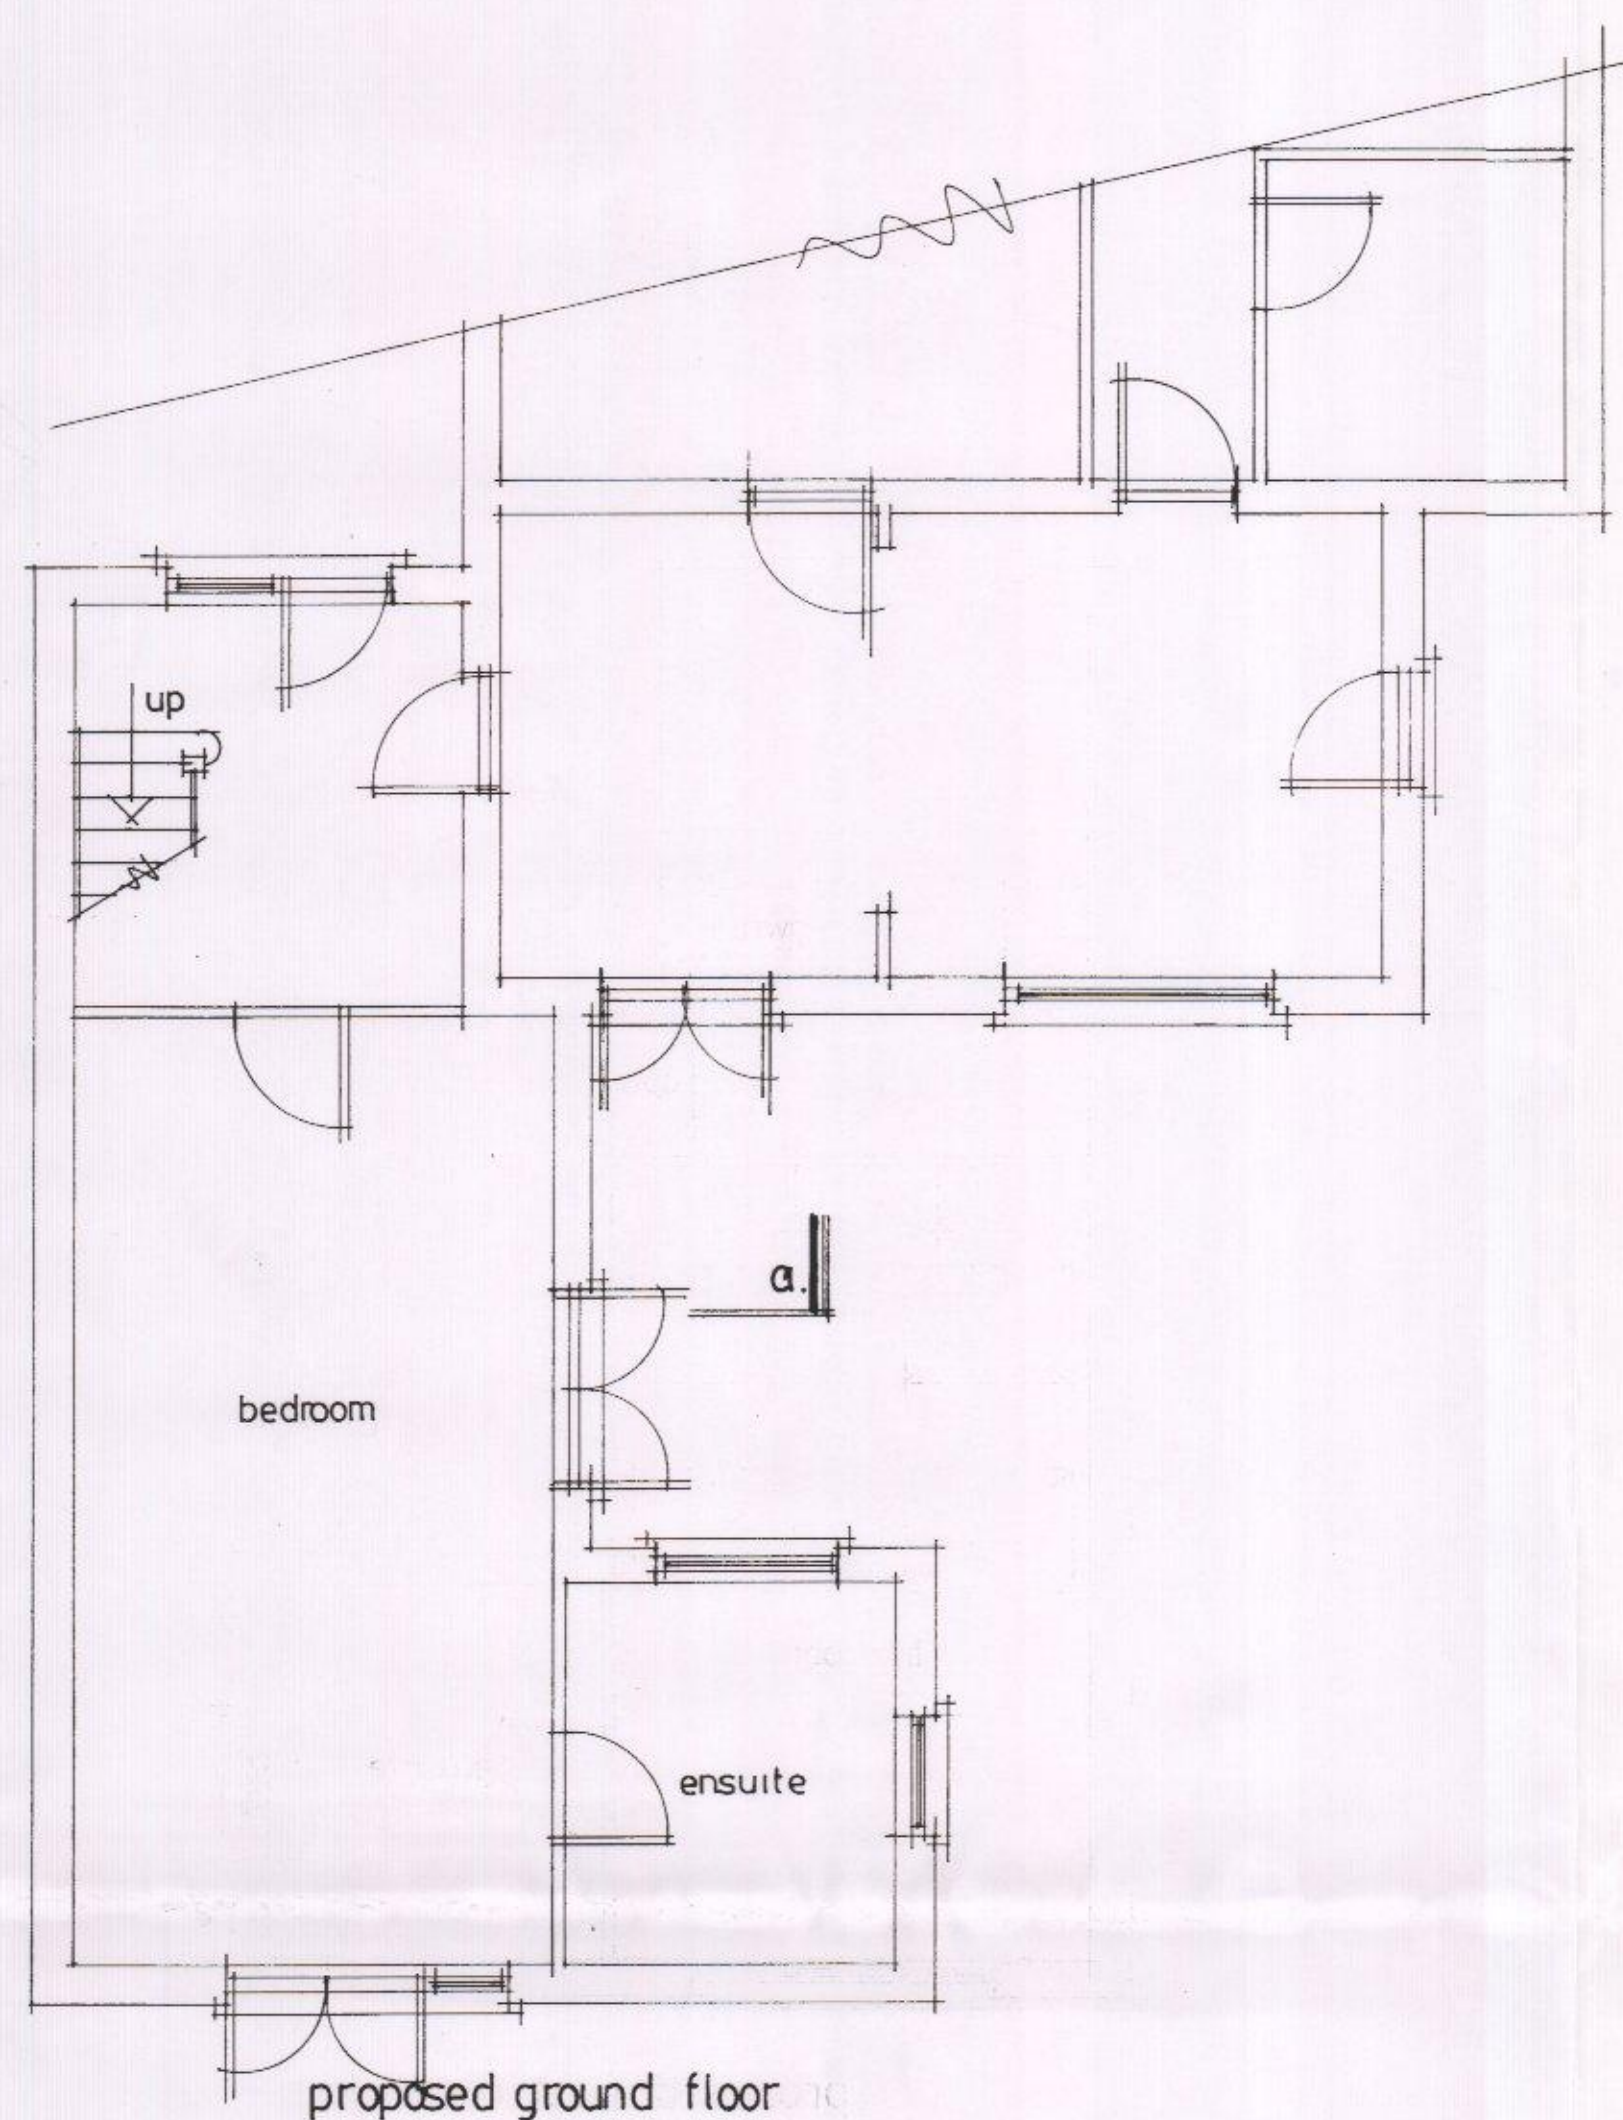


bedroom

ensuite

proposed ground floor


b.

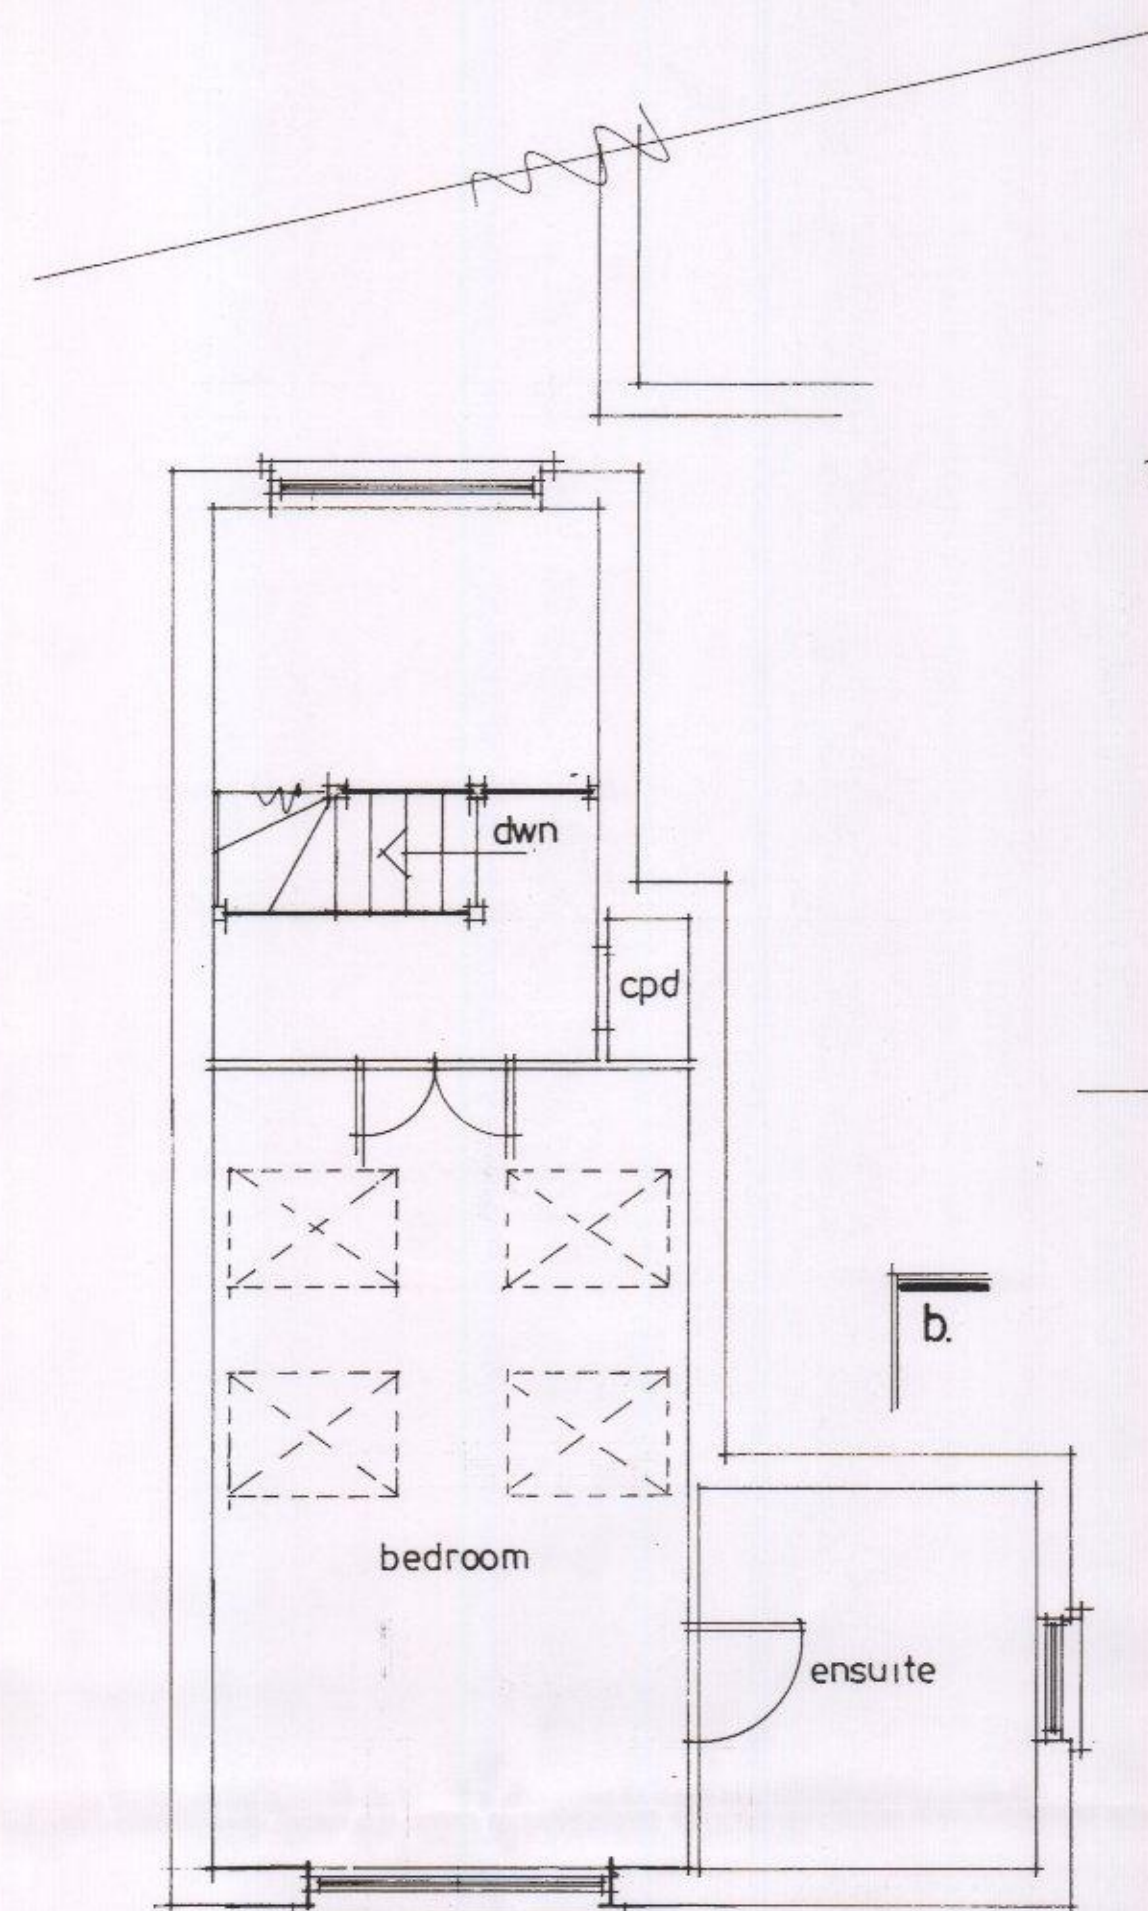


bedroom

ensuite


proposed first floor

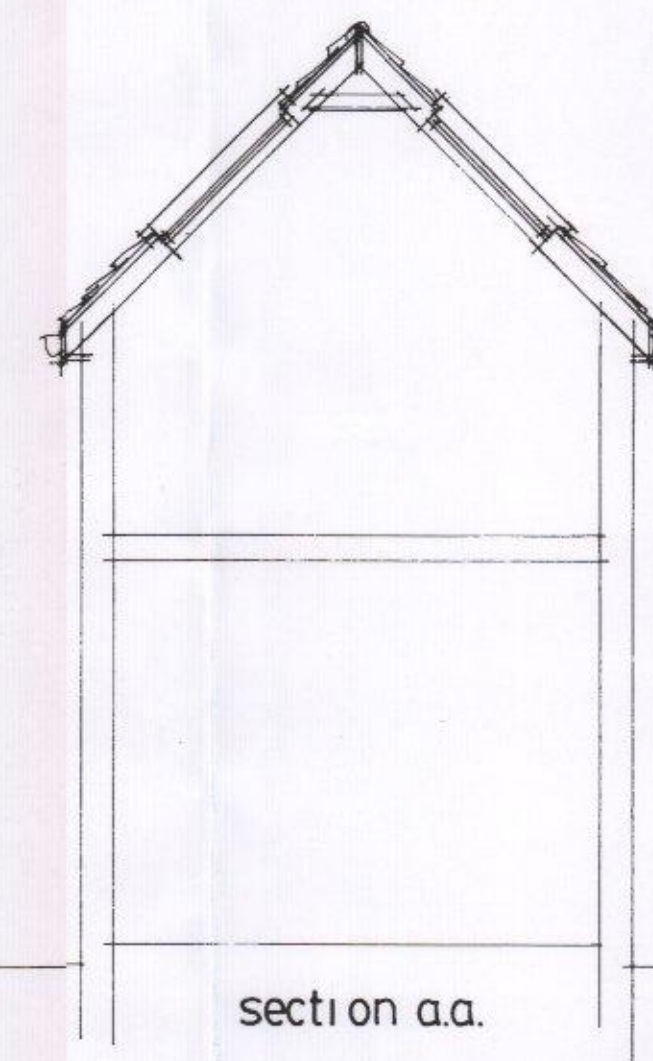

section a.a.

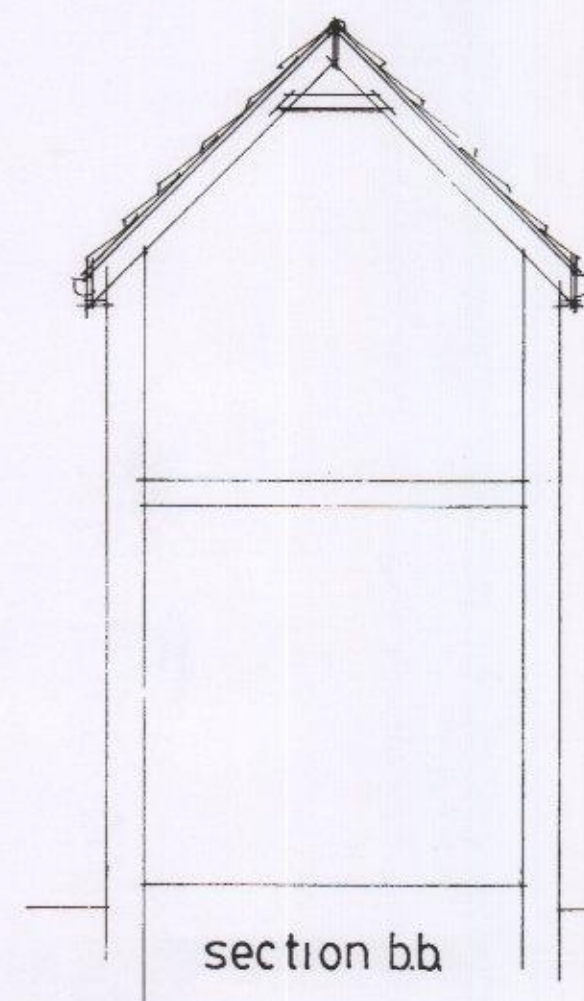


section b.b.

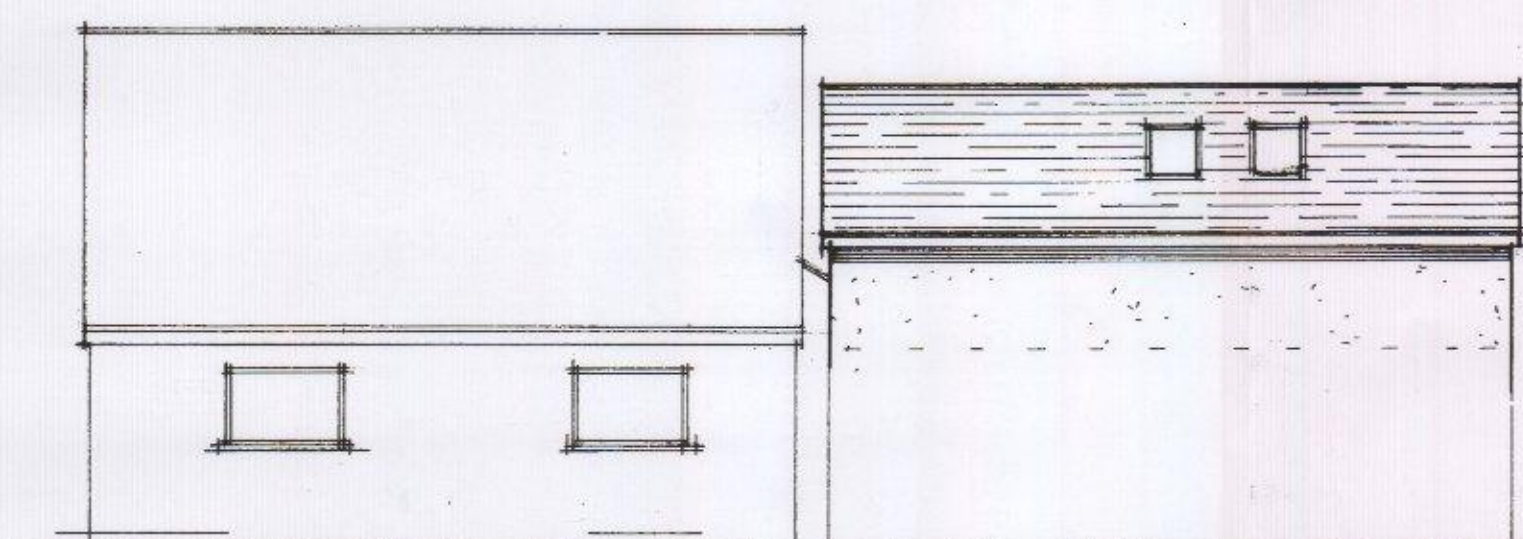


proposed side




proposed rear

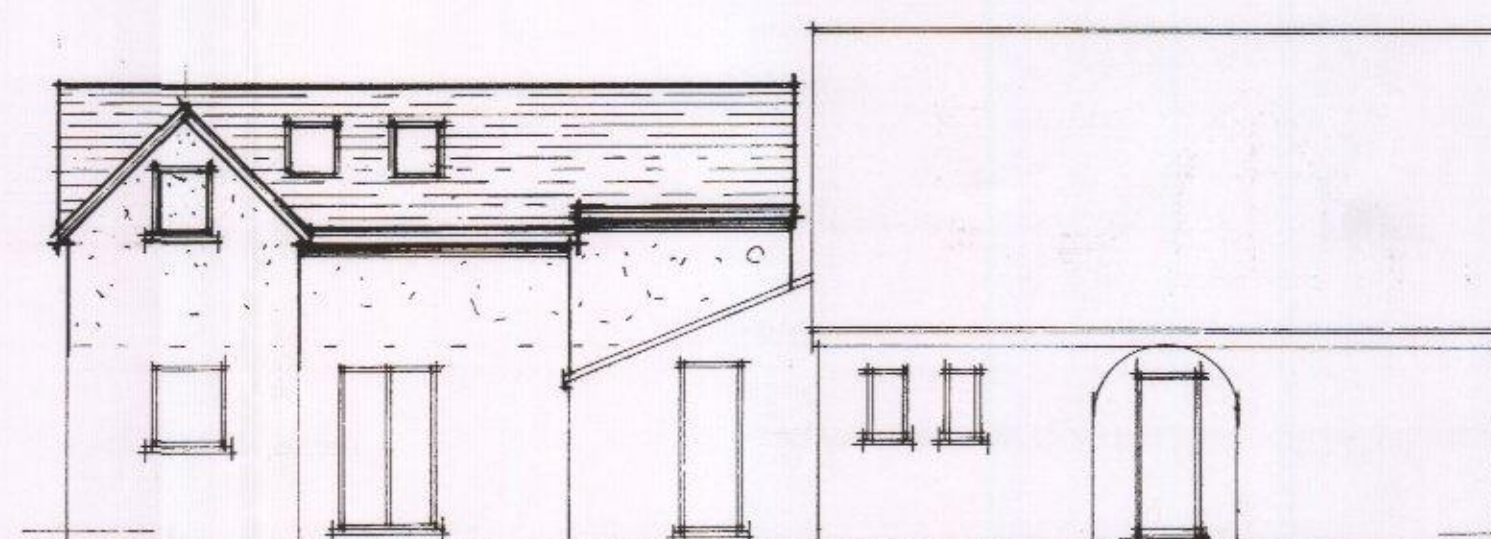

proposed side

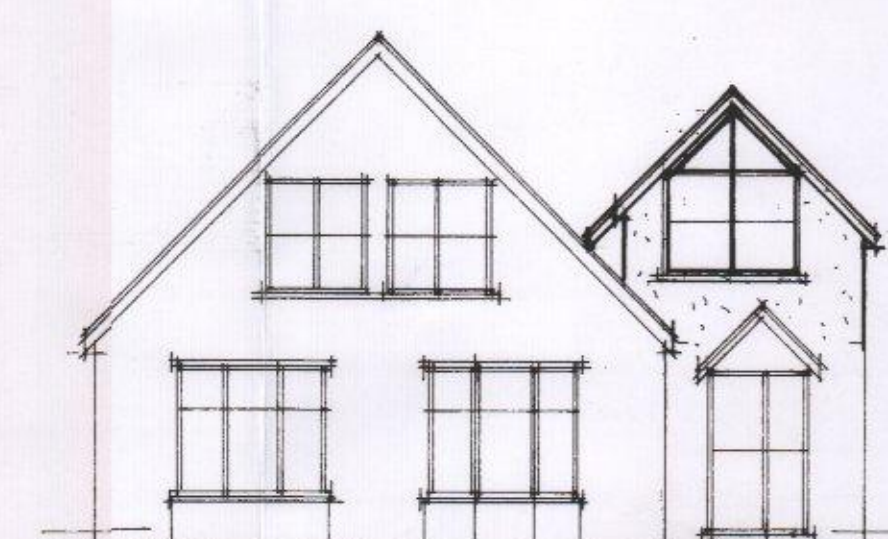


proposed front

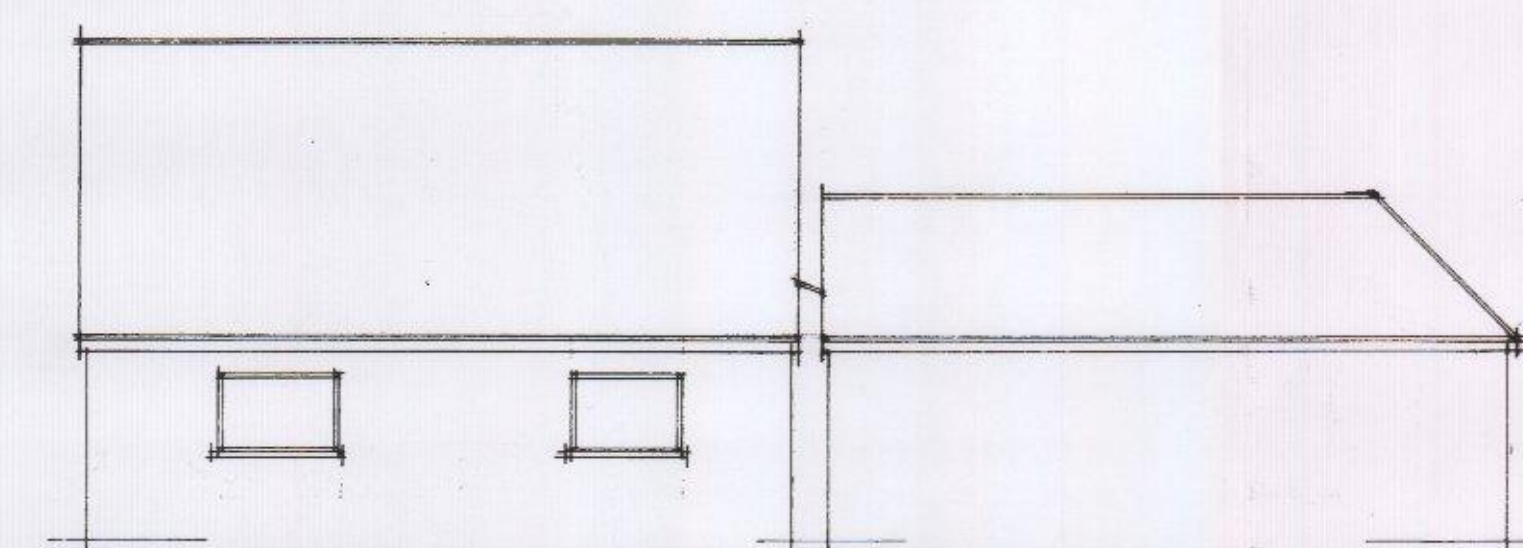

existing side



existing rear

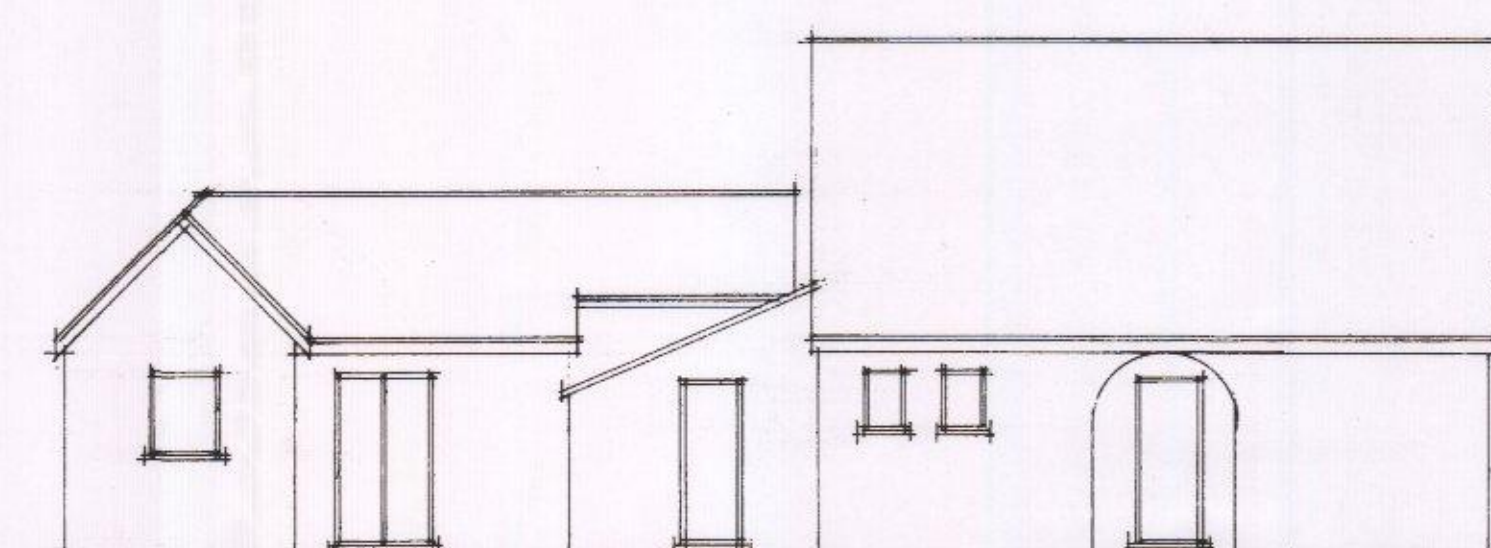

existing side



existing front

HAVANT BOROUGH
COUNCIL
- 6 JUN 2016
RECEIVED

C 16/16 PLANNING AMENDMENTS	
B 16/16 CLIENT AMENDMENTS	
A 16/16 CLIENT AMENDMENTS	
Date	Revision

© copyright

THORNS YOUNG
ARCHITECTURAL

THORNS-YOUNG LTD
CHARTERED BUILDING CONSULTANTS
Website: www.thornsyong.co.uk

Fareham 21 Middle Road Park Gate SO31 7GH Tel: (01329) 888 322	Portsmouth 232 London Road North End PO2 9JQ Tel: (02392) 672 883
--	---

Client

Mr & Mrs Collett

Job Title

146 London Road
Waterlooville

Drawing Title

Scale 1:100 1:50 at A1

Date MAY 2016 Drawn by RN

Org. No. 9102-16	Rev. C
---------------------	-----------