



NOTES:


1. THIS DRAWING IS COPYRIGHT AND SHOULD NOT BE REPRODUCED WITHOUT APPROVAL.
2. THIS DRAWING TO BE READ IN CONJUNCTION WITH THE ARCHITECTS DRAWINGS. ANY DISCREPANCIES ARE TO BE BROUGHT TO THE ATTENTION OF BOTH PARTIES IMMEDIATELY.
3. ANY DIMENSIONS/LEVELS INDICATED 'ref.' REFER TO ASSUMED/EXISTING DIMENSIONS WHICH ARE TO BE SITE CHECKED PRIOR TO THE COMMENCEMENT OF ANY WORK.

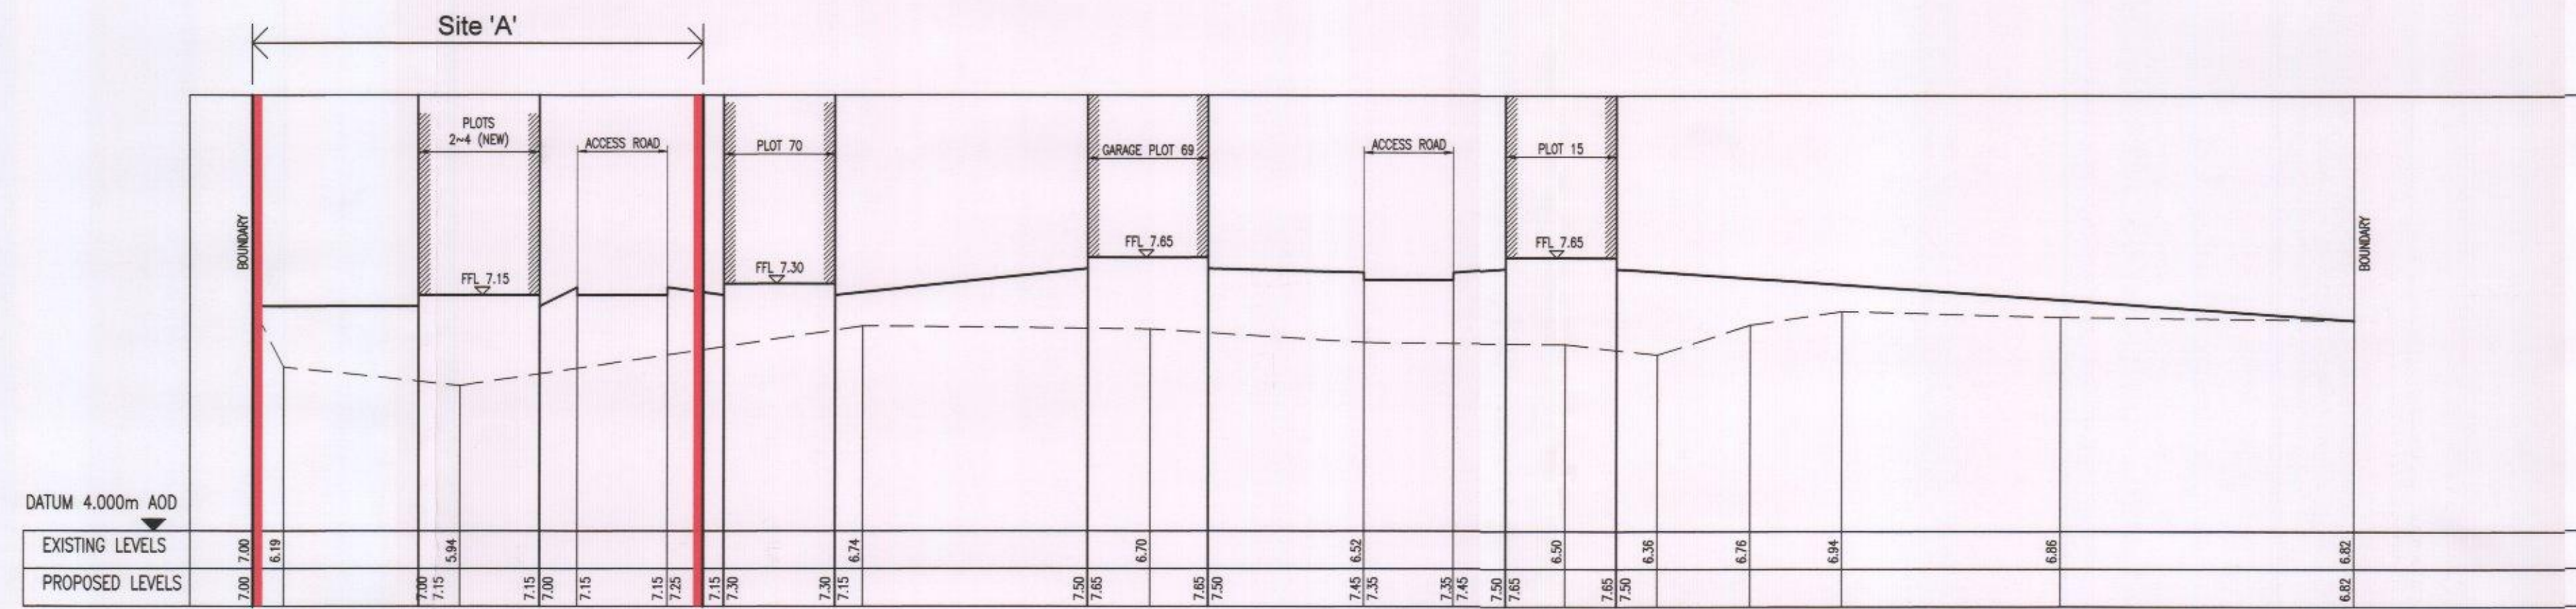

SECTION E1-E1  
SCALE 1:200 H 1:50 V

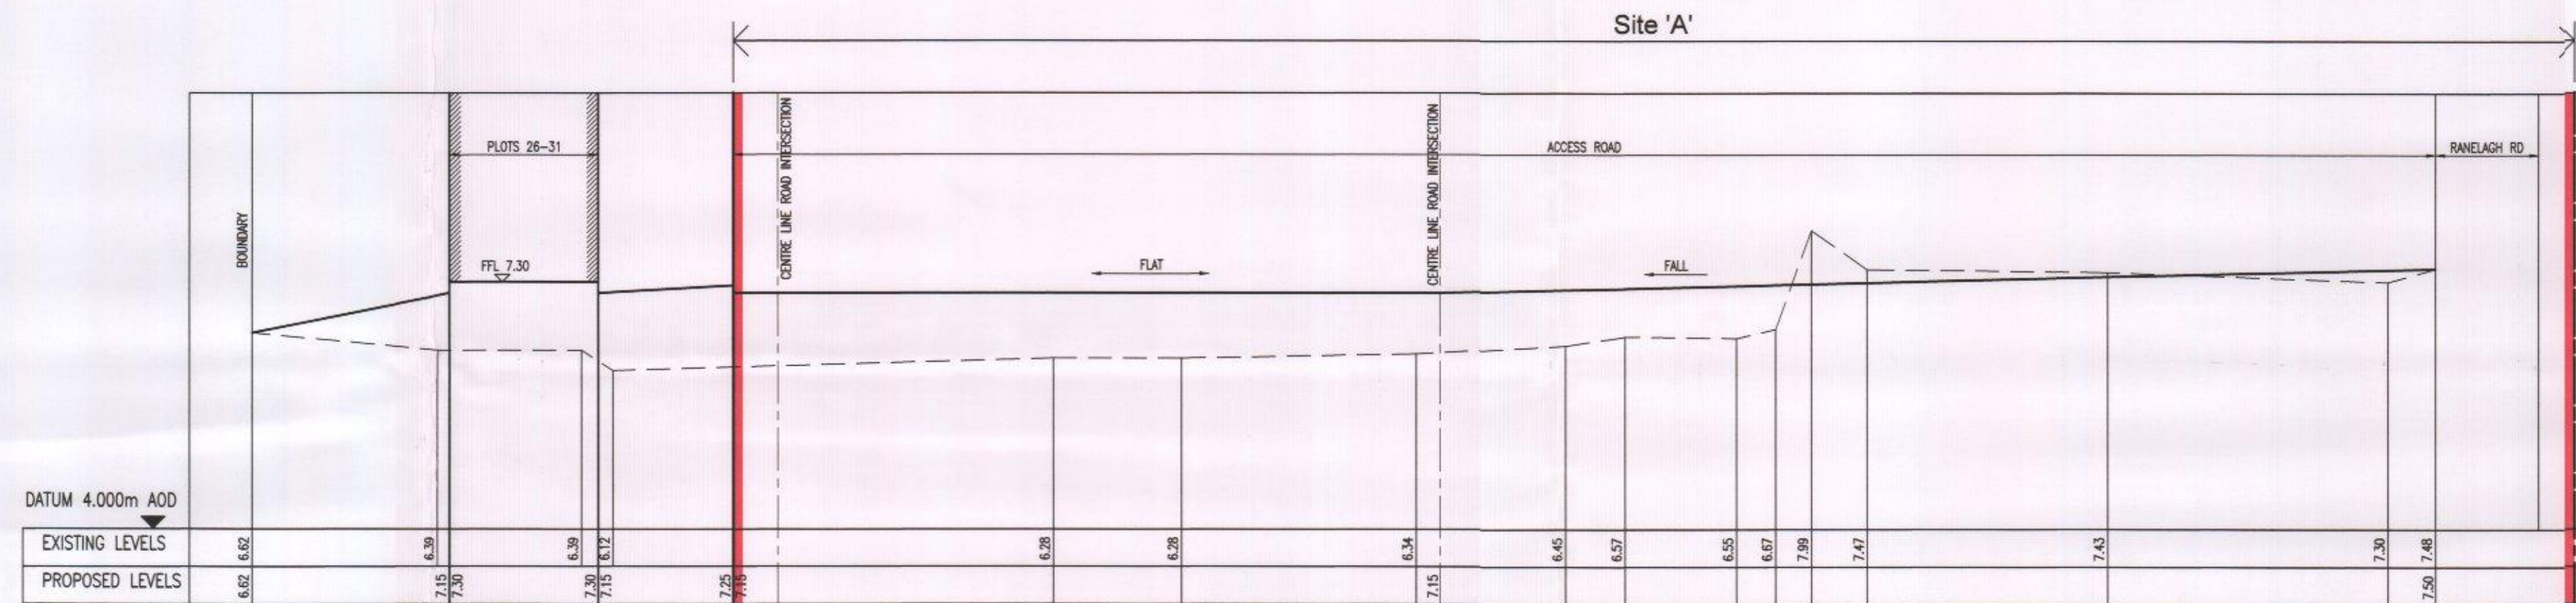

SECTION E2-E2  
SCALE 1:200 H 1:50 V

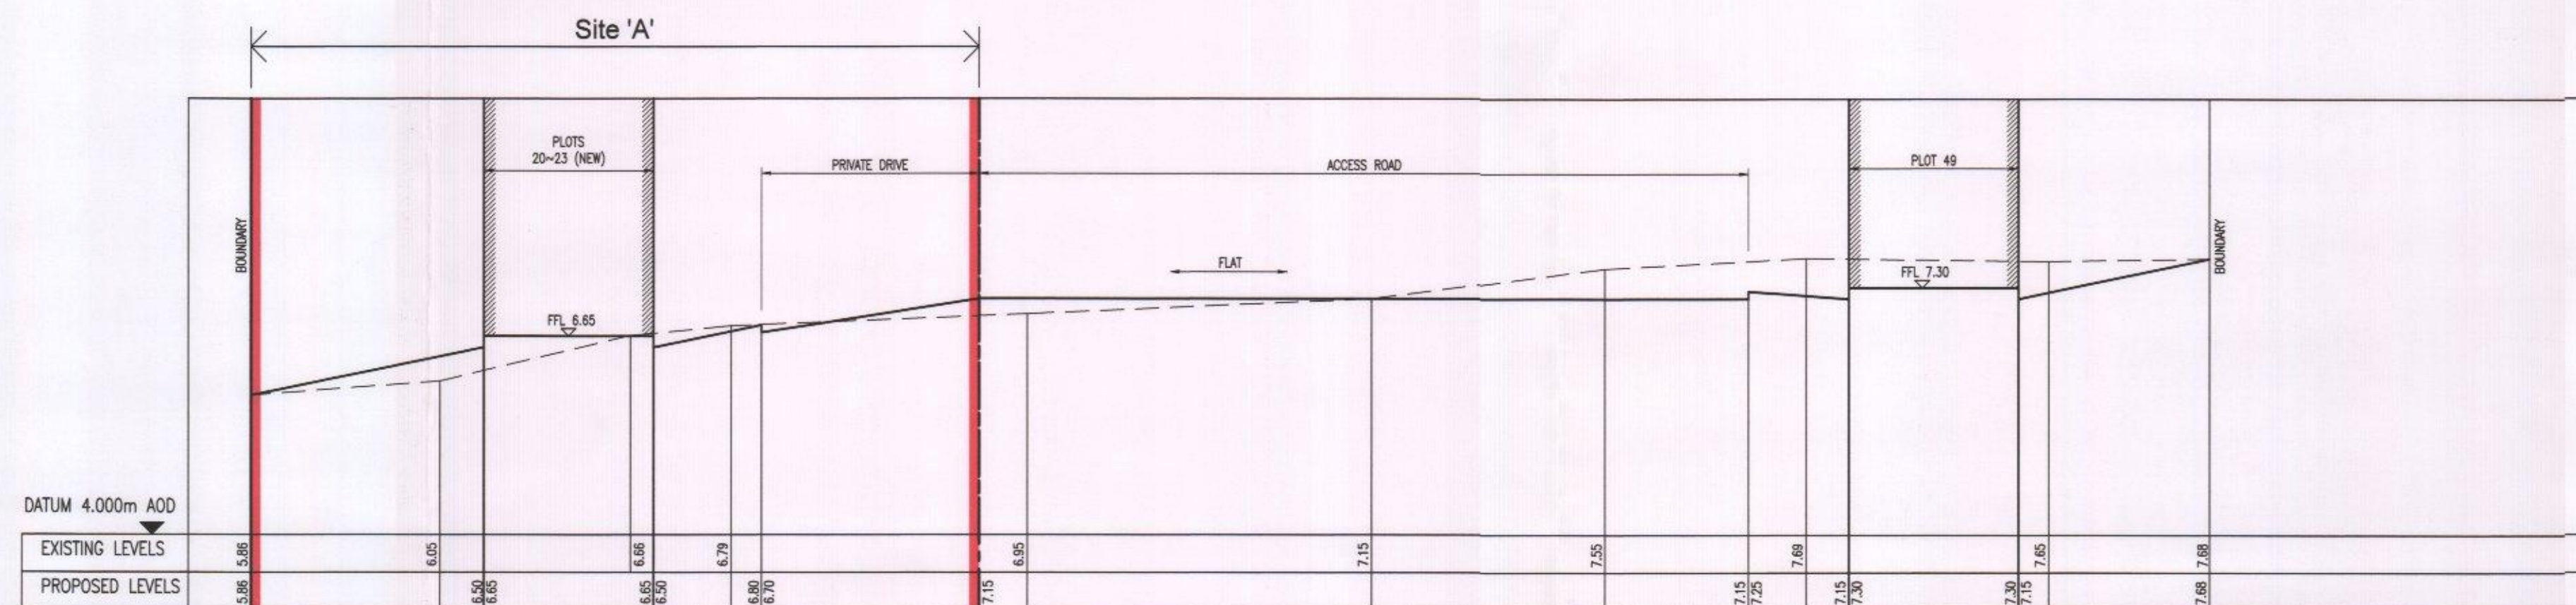

SECTION E3-E3  
SCALE 1:200 H 1:50 V

HAVANT BOROUGH COUNCIL  
14 APR 2016  
RECEIVED

PRELIMINARY

|   |             |           |            |             |
|---|-------------|-----------|------------|-------------|
| P1   | PRELIMINARY | HDL/04.16 | HDL/04.16  | HDL/04.16   |
| Version   | Amendment   | Drawn by  | Checked by | Approved by |
| ORIGINAL DRAWING SIZE - A1   |             | X-REFS:   |            |             |
| CAD REF:   |             |           |            |             |
| <p>Client: FOREMAN HOMES LTD<br/>Project: RANELAGH ROAD, HAVANT<br/>Drawing: PROPOSED RESIDENTIAL DEVELOPMENT<br/>Title: SITE A - SECTIONS SHEET 2 of 2<br/>Status: PRELIMINARY<br/>Drawn: HDL<br/>Scale: 1:200<br/>Date: 14-2260-622A<br/>P1</p> |             |           |            |             |