


SIDE ELEVATION OF 8 CLOVELLY RD

PLANNING APP - APP/12/00908

NORTH →

SCALE 2cm = 1m

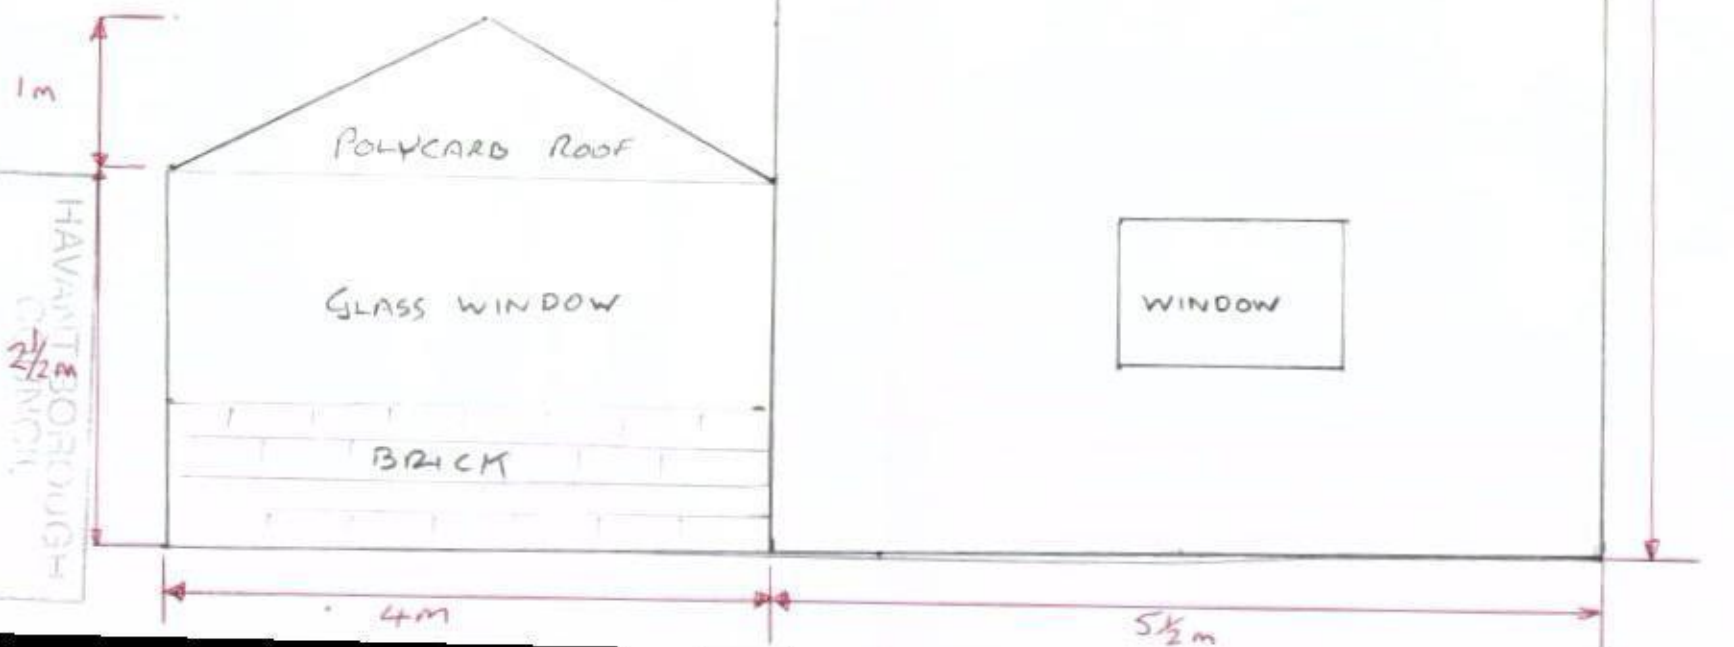

RECEIVED
HAVANT BOROUGH
COUNCIL
1.11 SEP 2012