


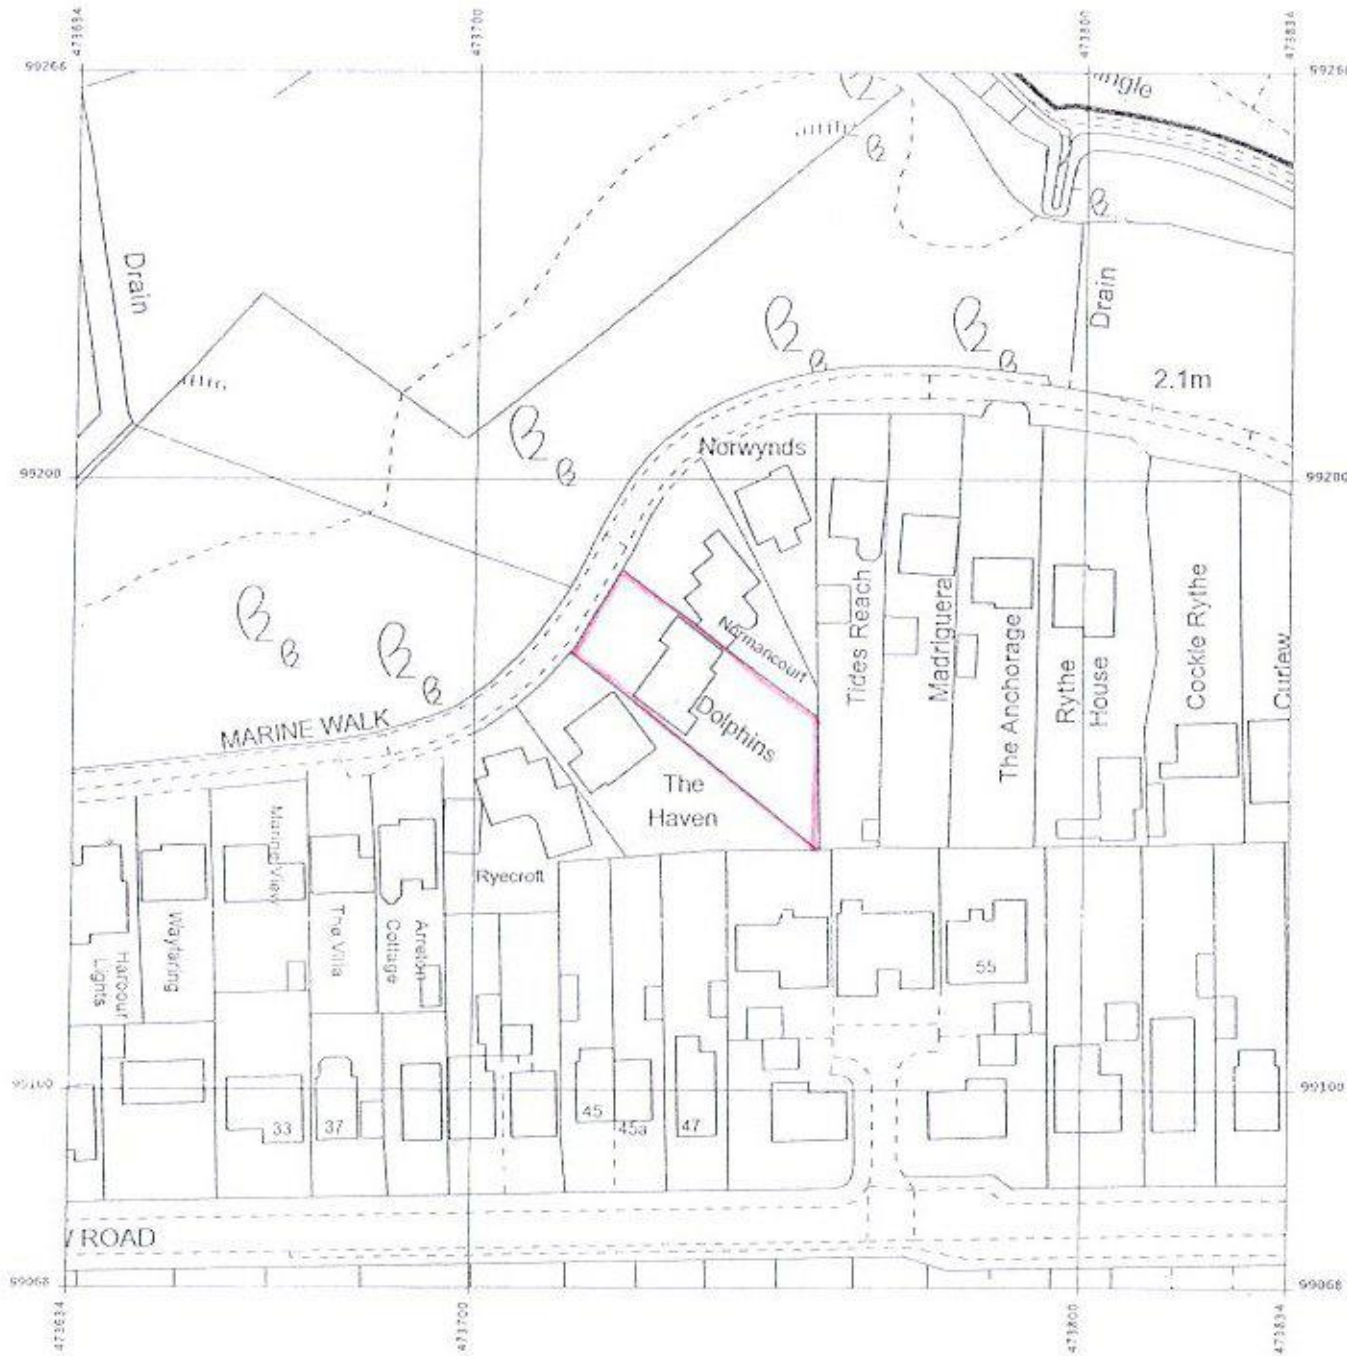


Produced 25 Feb 2015 from the Ordnance Survey National Geographic Database and incorporating surveyed revision available at this date. Reproduction in whole or part is prohibited without the prior permission of Ordnance Survey. © Crown Copyright 2015.

Ordnance Survey and the OS Symbol are registered trademarks of Ordnance Survey, the national mapping agency of Great Britain.

The representation of a road, track or path is no evidence of a right of way. The representation of features as lines is no evidence of a property boundary.

Supplied by: Latitude Mapping Ltd
Reference: OI823104
Centre coordinates: 473734 99168

**PROPOSED REPLACEMENT FRONT PORCH
DOLPHINS, MARINE WALK, HAYLING I. HANTS.
FOR MR & MRS D. JOHNS.**

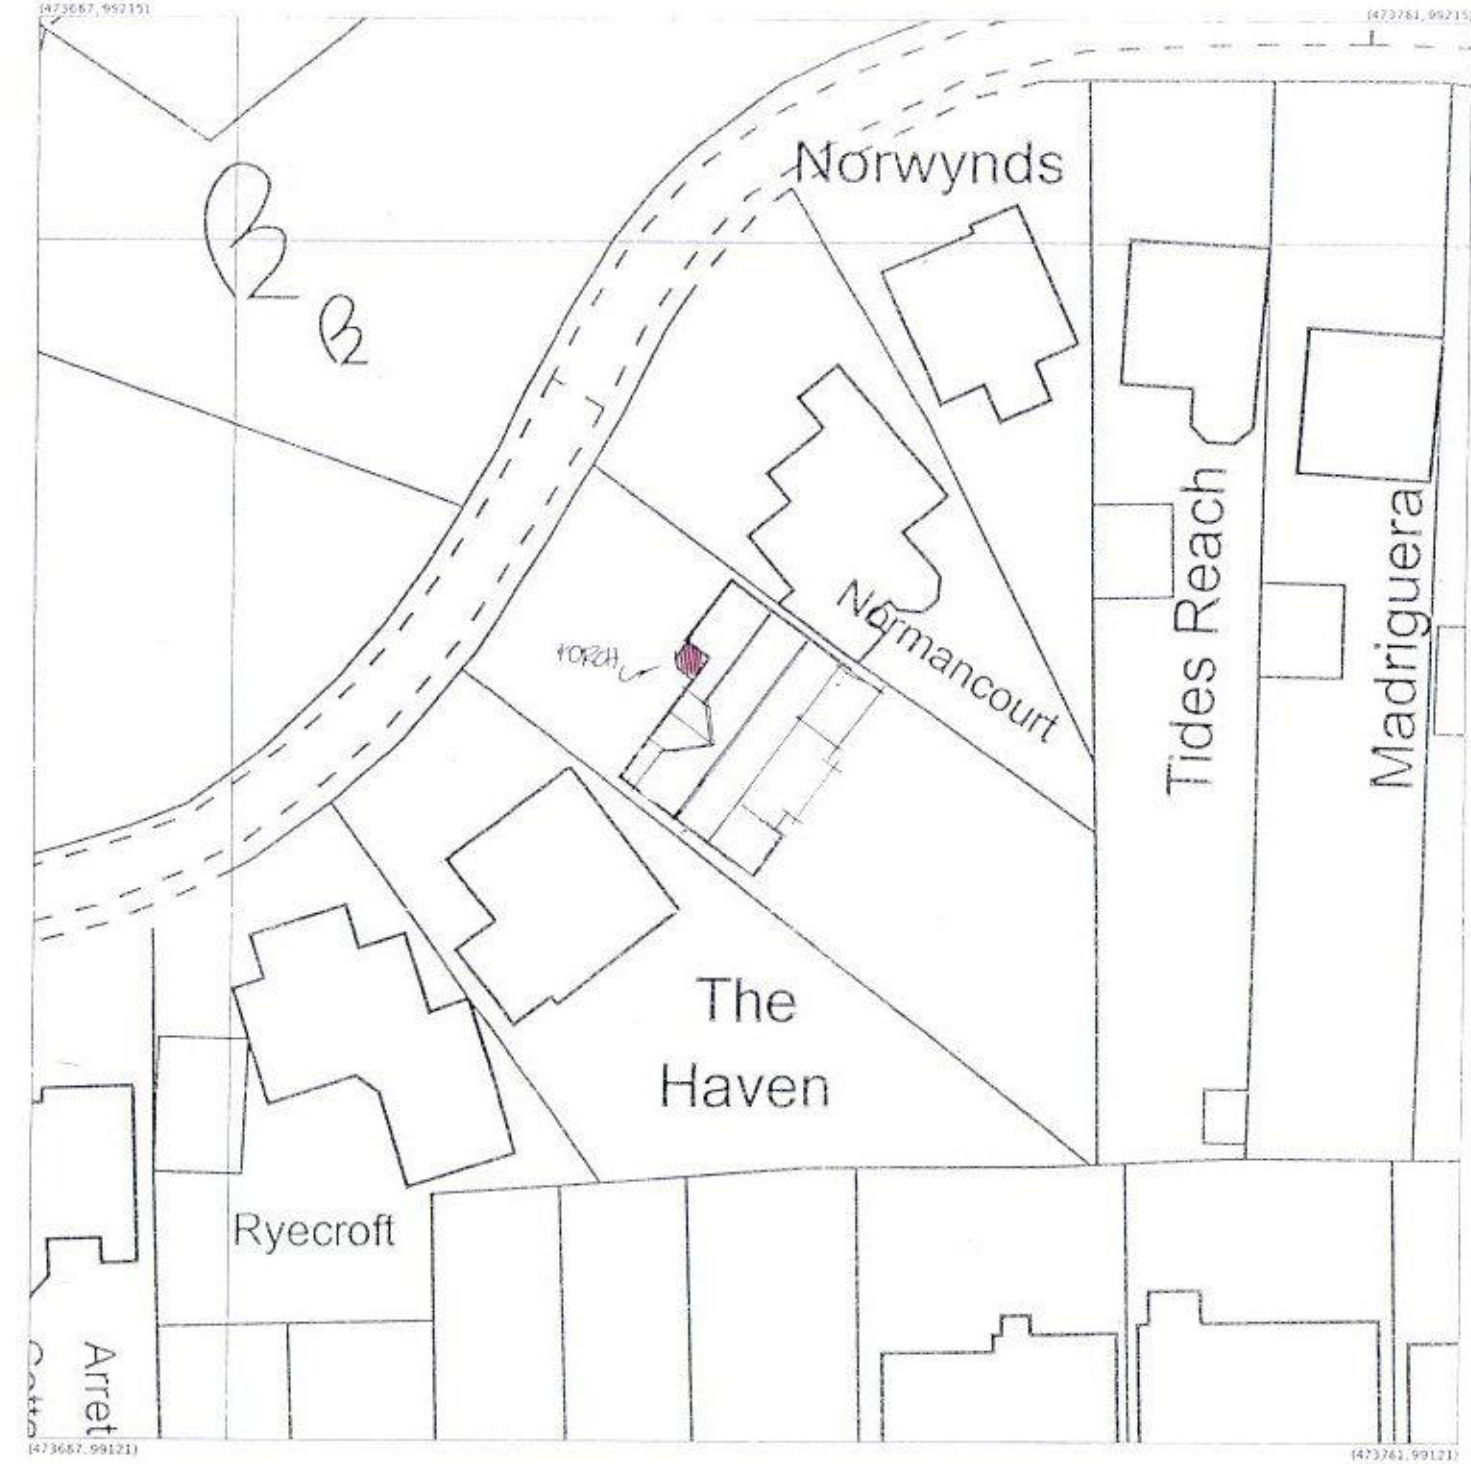

Produced 25 Feb 2015 from the Ordnance Survey National Geographic Database and incorporating surveyed revision available at this date. Reproduction in whole or part is prohibited without the prior permission of Ordnance Survey. © Crown Copyright 2015.

Ordnance Survey and the OS Symbol are registered trademarks of Ordnance Survey, the national mapping agency of Great Britain.

The representation of a road, track or path is no evidence of a right of way. The representation of features as lines is no evidence of a property boundary.

Supplied by: Latitude Mapping Ltd
Reference: OI823105
Centre coordinates: 473734 99168

SITE/LOCATION PLAN

