



RIBA #

316

Chartered Practice


Architects Registration Board

This drawing is the copyright of ADP Architects Ltd. It may not be altered or reproduced in any form or passed onto third parties without the written consent of ADP Architects Ltd.

Drawing For Planning Purposes Only

All dimensions and details on this drawing are for planning purposes and should not be used for fabrication and erection purposes. DO NOT scale from this drawing except for planning purposes. Use figured dimensions if available. Any discrepancies should be highlighted without delay.

Note: This drawing has been produced with information from a topographic survey carried out by others. All information provided is derived from the survey drawing it is deemed to be accurate and ADP Architects Ltd cannot be held accountable for any discrepancies encountered on site. IF IN DOUBT ASK FOR CONFIRMATION.

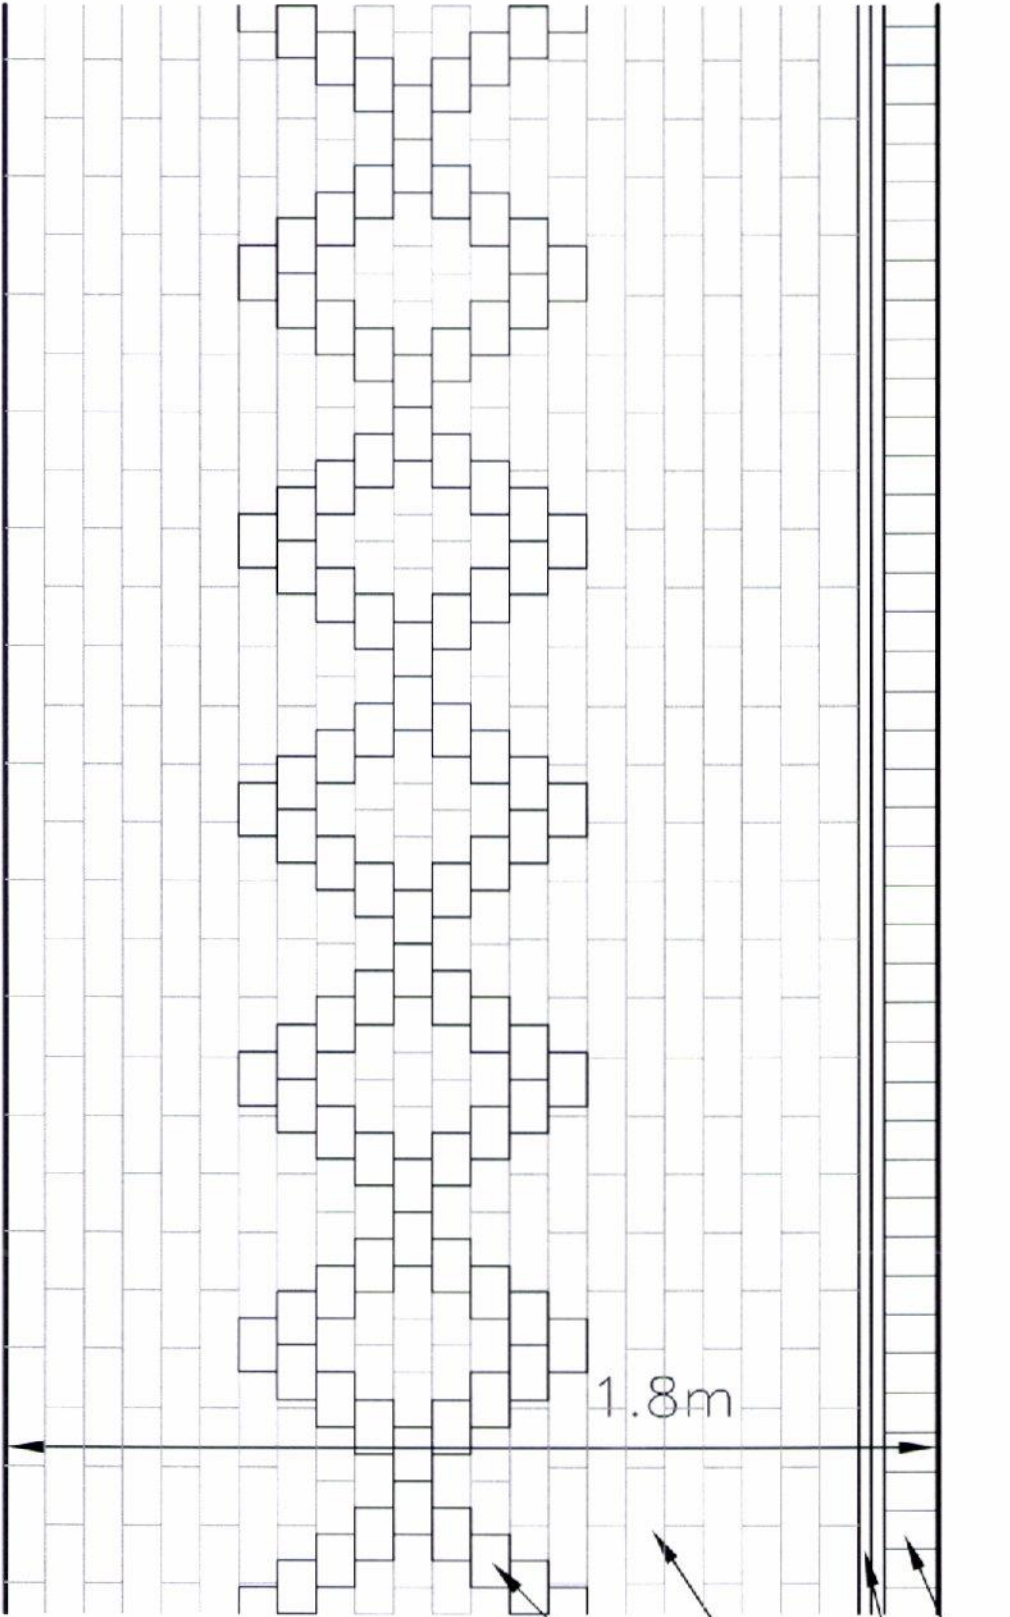

adp

architects ltd

architects & urban designers

tel 0845 345 1475

email mail@adp-ltd.co.uk

www.adp-architects.co.uk

Richmond Court, 94 Botley Road, Fox Gate, Southampton, SO31 1BA

project name: 00000001
**New dwelling
71 Stakes Hill Road
Waterlooville**

client:

Wilson House Construction

drawing title:

Boundary Wall Detail

job number:

1663

drawing number:

D01

drawing scale/draw:

1:20 (A4)

date:

Nov 15

drawn:

MJP