


EXTENSION & CONVERSION OF EX. OUTBUILDING
TO FORM ANCILLARY ACCOMMODATION UNIT.
THE RETREAT, CROFT LANE, HAYLING IS, HANTS.
FOR MR M. COOPER.

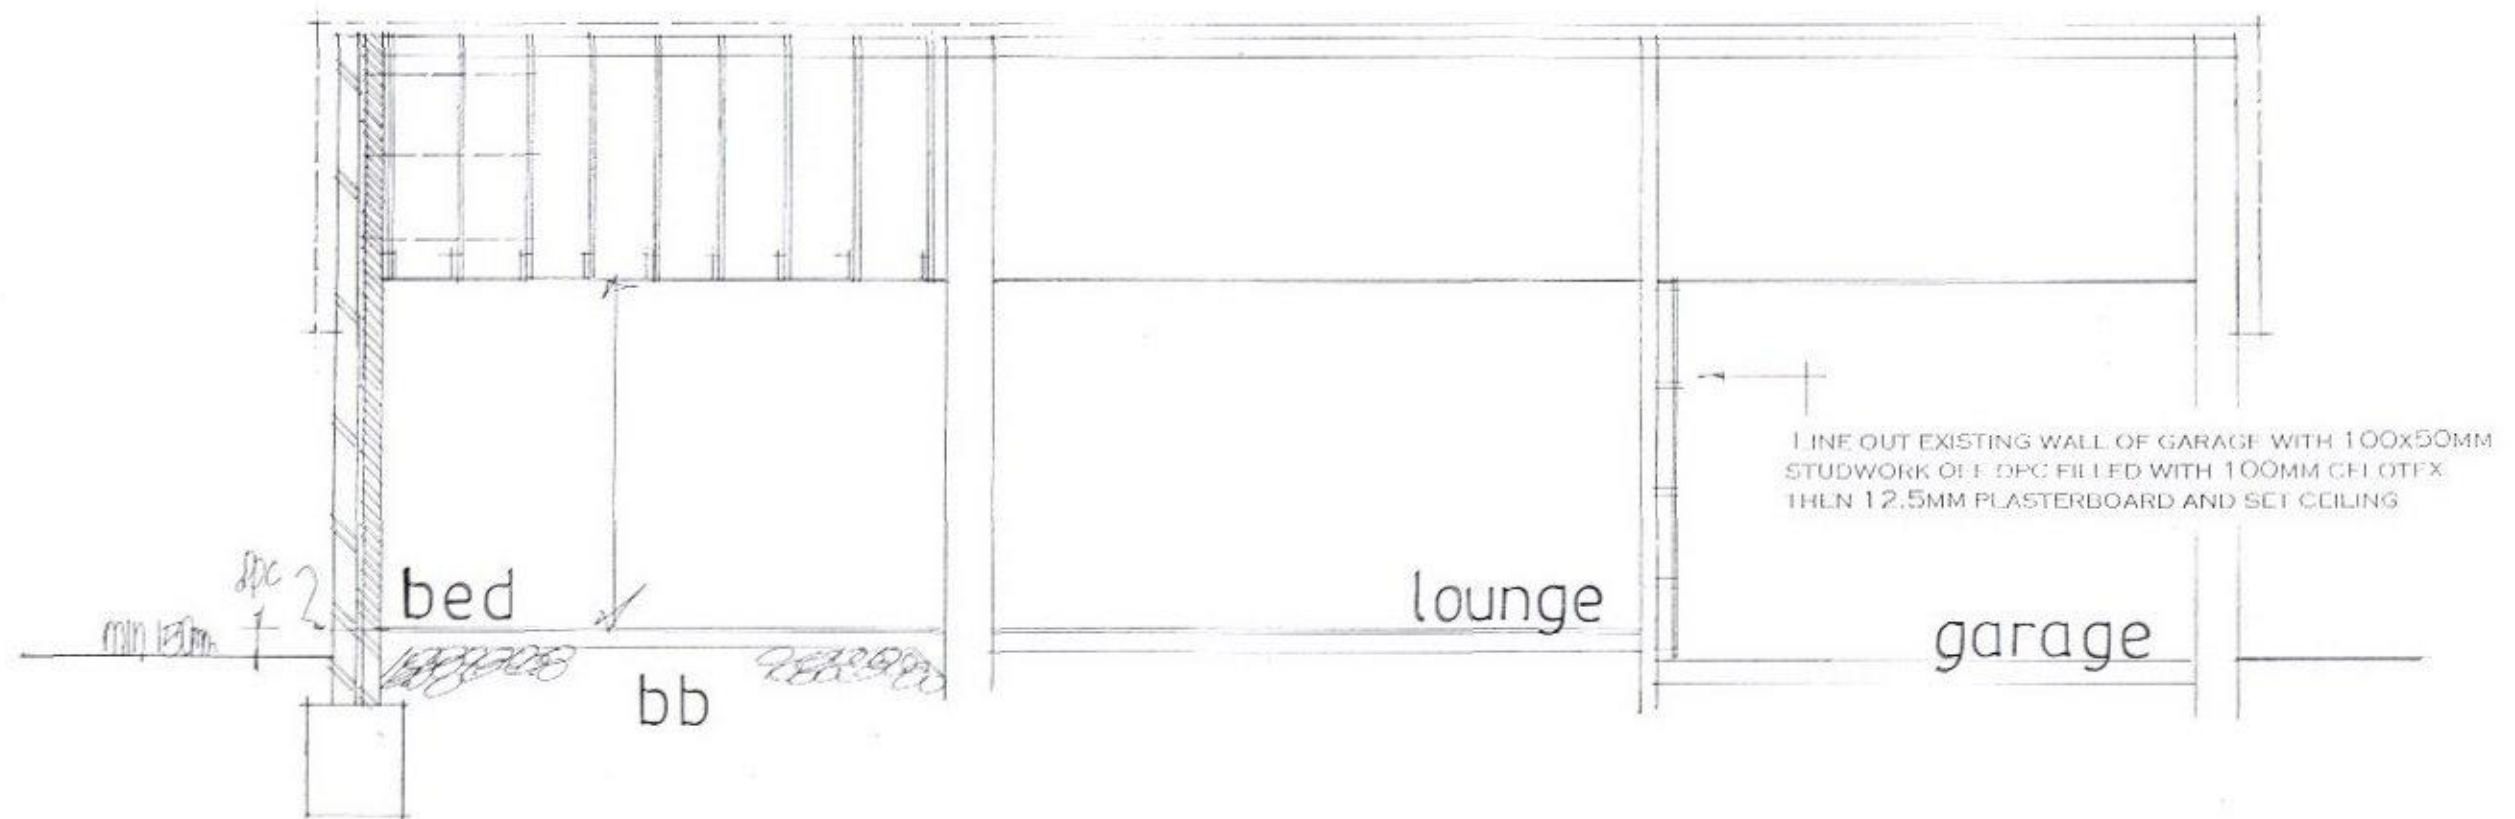

NOTE THE EXTERNAL CAVITY WALLS OF THE EXISTING
OUTBUILDING ARE BELIEVED TO BE INSULATED
THIS IS TO BE AGREED ON SITE WITH LA BUILDING
CONTROL PRIOR TO COMMENCEMENT AND IF
REQUIRED THEY ARE TO BE LINED WITH INSULATED
PLASTERBOARD AND SET

date may 2016
scale 1:50

SECTION DRAWING

PETER J. WALKER MRICS
CHARTERED SURVEYOR
182 SEAFRONT, HAYLING ISLAND, HANTS
PO11 9 AN

TEL: 02392467571