



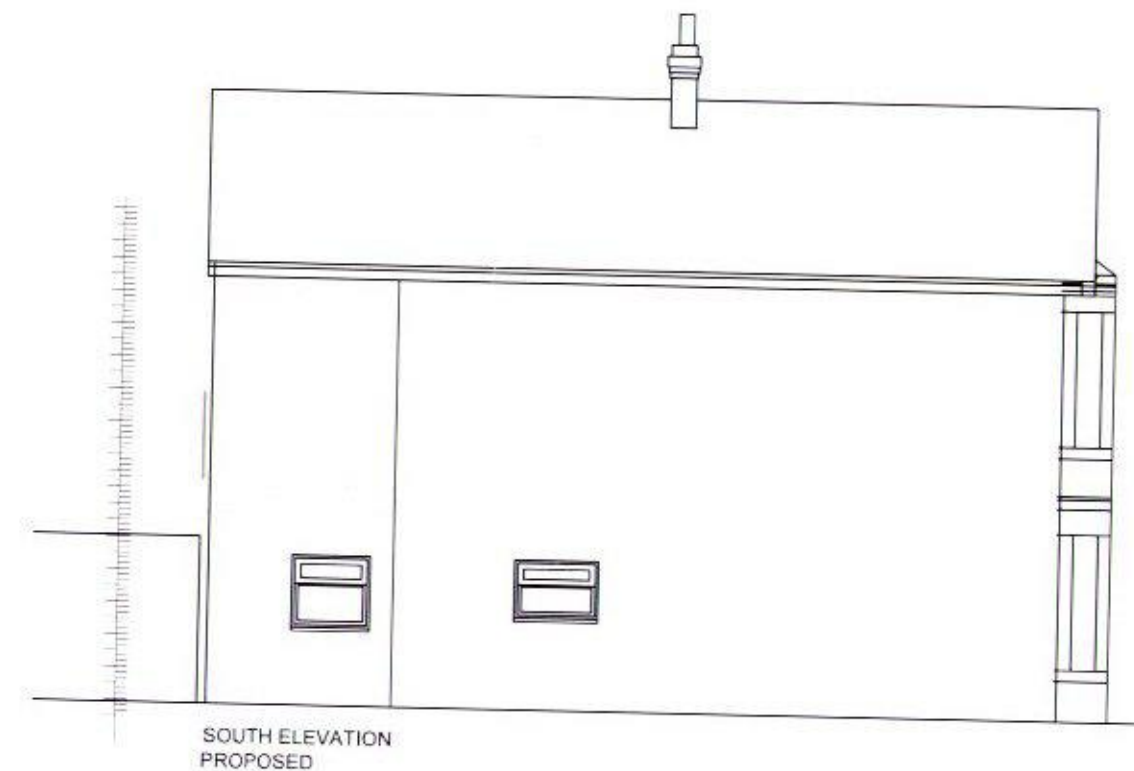

notes

revisions 12.03.2009

revisions

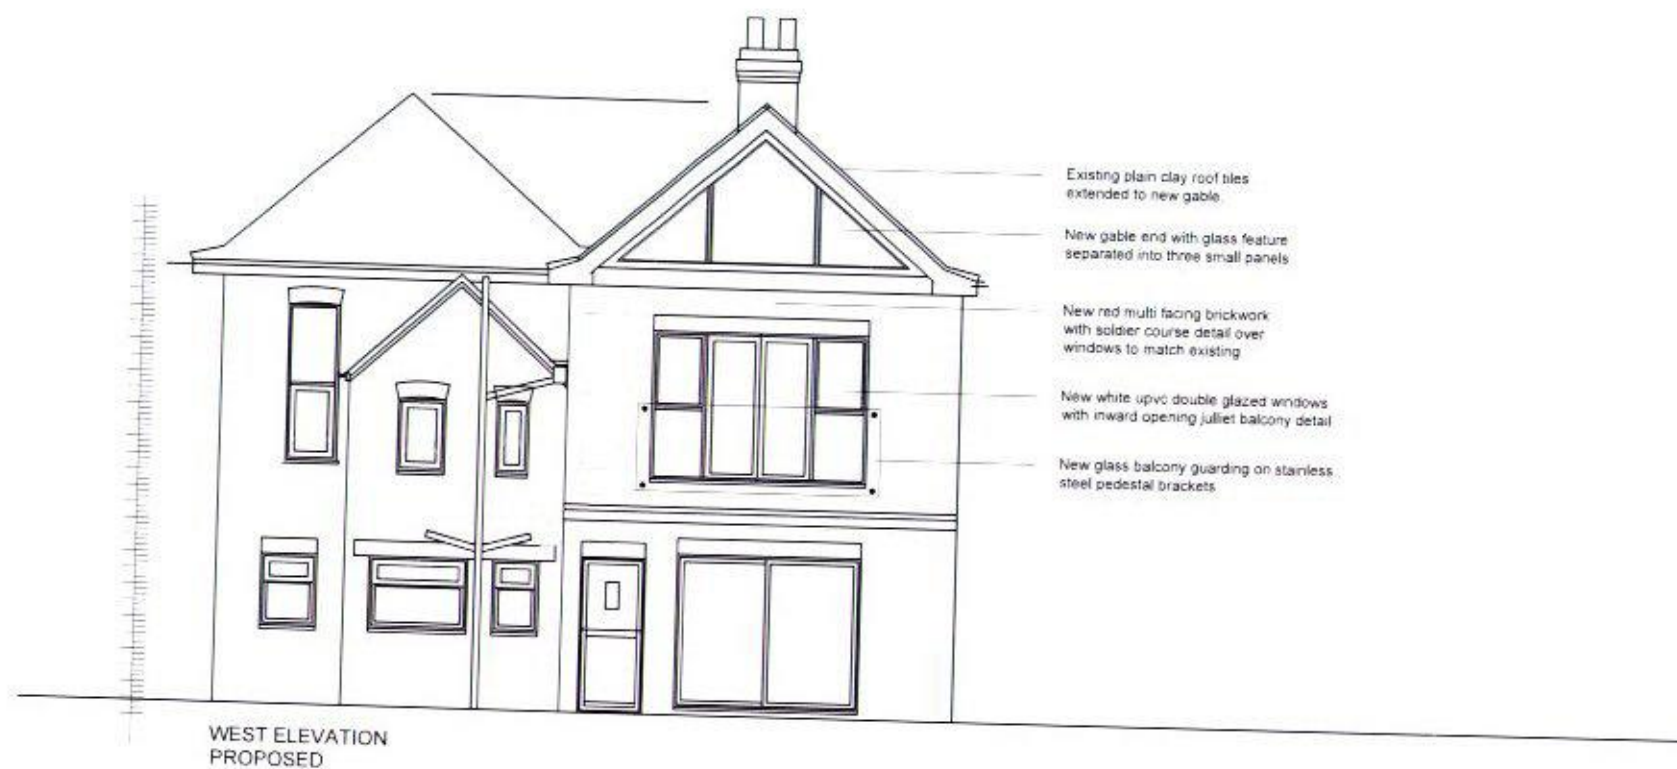

Mr and Mrs Newman  
New Rear Extension  
HAYLING ISLAND - HAMPSHIRE

drawing information title Proposed Elevations

status  
scale  
scale  
drawn  
checked

Typically  
Commence  
March 09  
1:100 @ A3  
SL

**pwparchitects**

0047 574400 111 87 South Street, Havant, Hampshire PO9 1HQ  
t: 02392 482444 f: 02392 481133  
e: [design@pwparchitects.com](mailto:design@pwparchitects.com)  
w: [www.pwparchitects.com](http://www.pwparchitects.com)

job 8000 dwg 1201 rev



NOTE: The contractor is responsible for checking all site dimensions and levels. These should be checked prior to the ordering of any components and before the commencement of the works. All discrepancies should be brought to the attention of the Contract Administrator.