


PERMIT

APP/12/0184

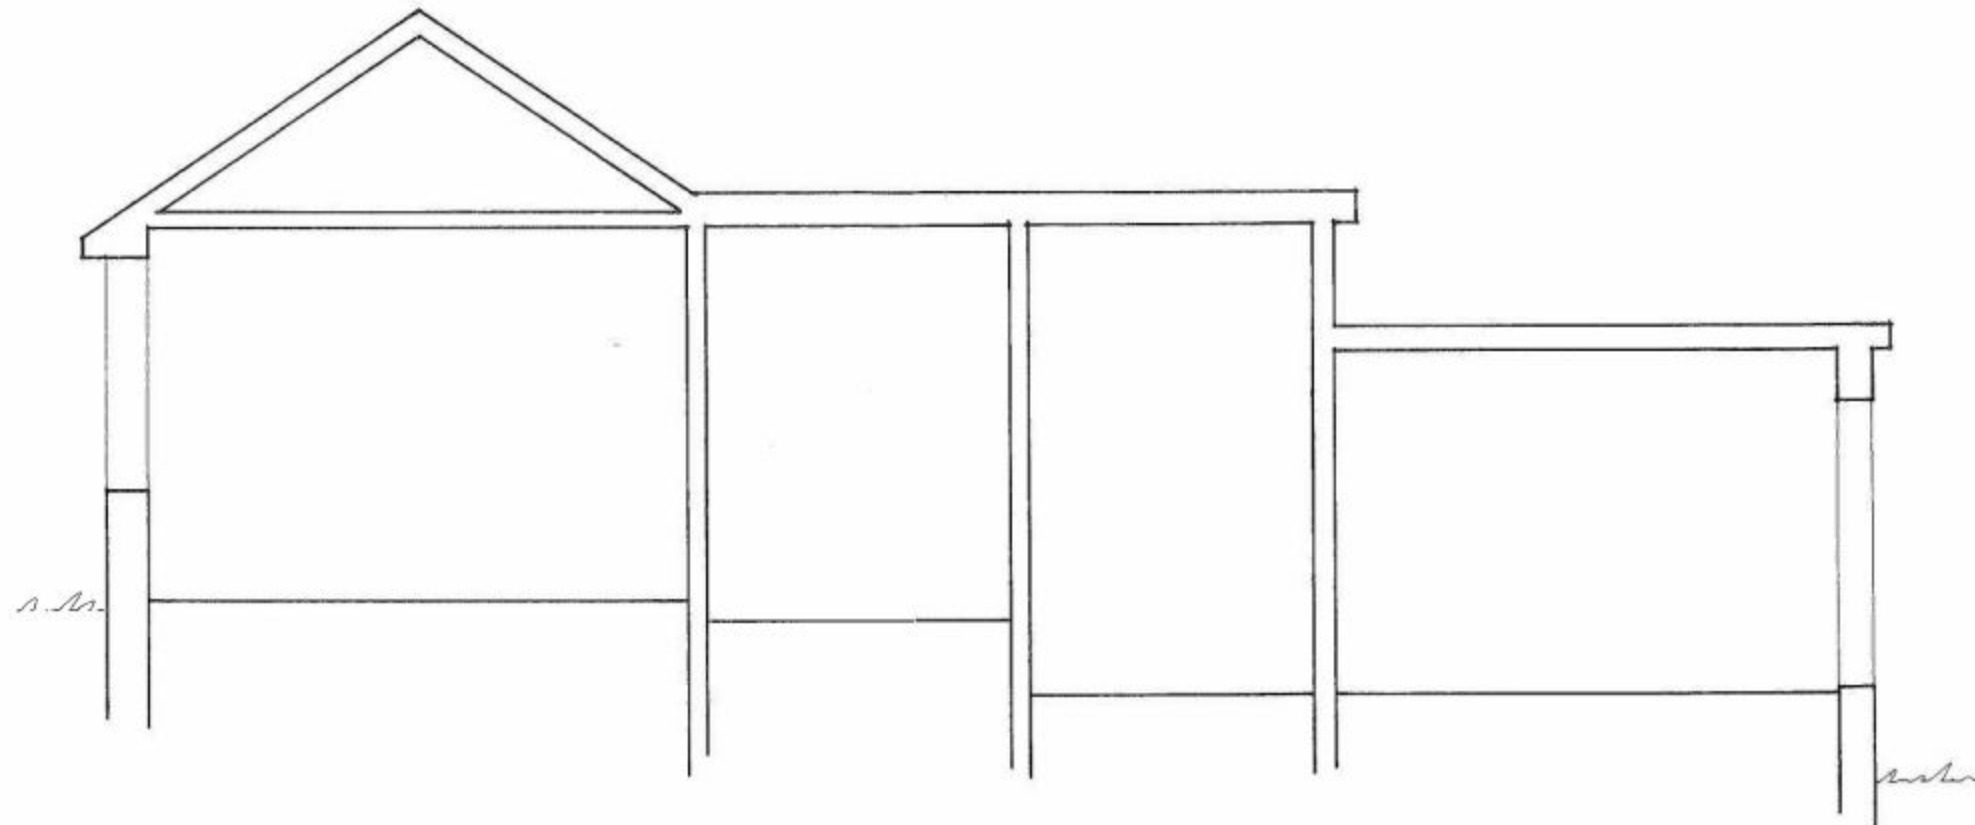

Existing Cross-Section



These Plans have been prepared for the purpose of obtaining Planning Permission and/or Building Regulation Approval for the work shown thereon only and should not be used for any other purpose.

© These Plans remain the copyright of the architect and must not be copied or reproduced in any way without written permission with the exception of Local Authorities for Planning Purposes.




Andrew R Dunks

BSc(Hons) MRICS MBEng

Chartered Surveyor and Building Engineer

Unit 1, Brambles Enterprise Centre
Waterlooville, Hants, PO7 7TH
Tel: (023) 9225 3034
e-mail: plans@dunks.freemove.co.uk

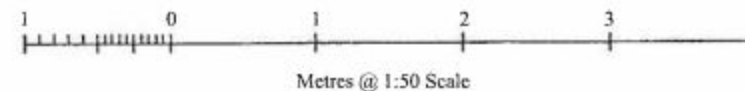

Proposed Alterations & Extension

14 Summerhill Road
Waterlooville

For Mr & Mrs Smallman

Scale - 1:50 at Page Size A3

Date - November 2011

Drawing No. 3580/6