


57 GEOFFREY AVENUE, WATERLOOVILLE - SITE LOCATION PLAN - 1:1250

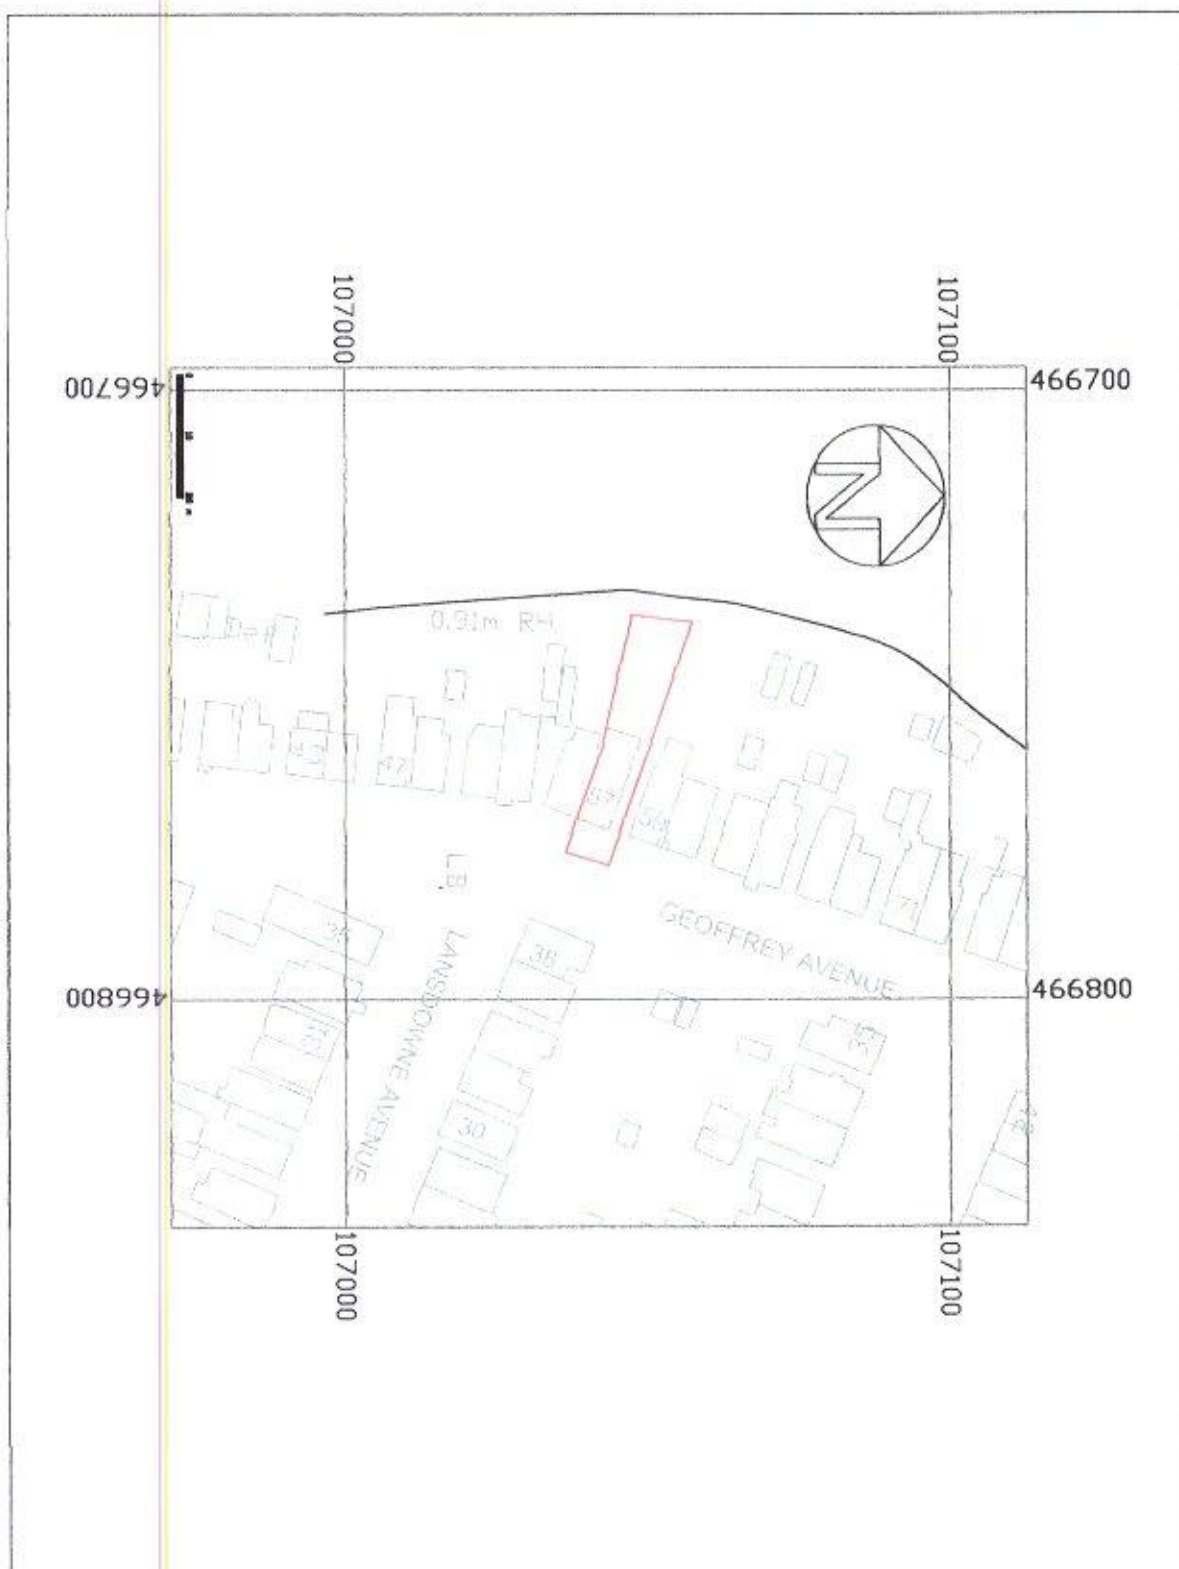

HAVANT BOROUGH
COUNCIL

- 2 MAR 2016

RECEIVED