



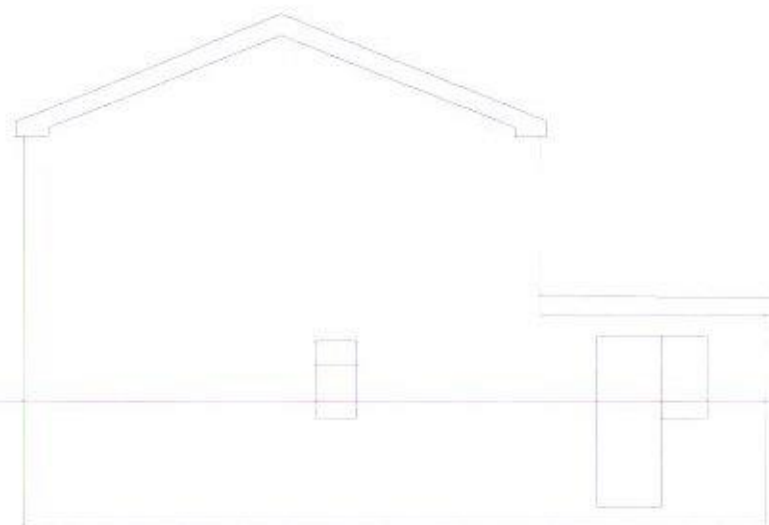

Existing Side Elevation



Existing Side Elevation

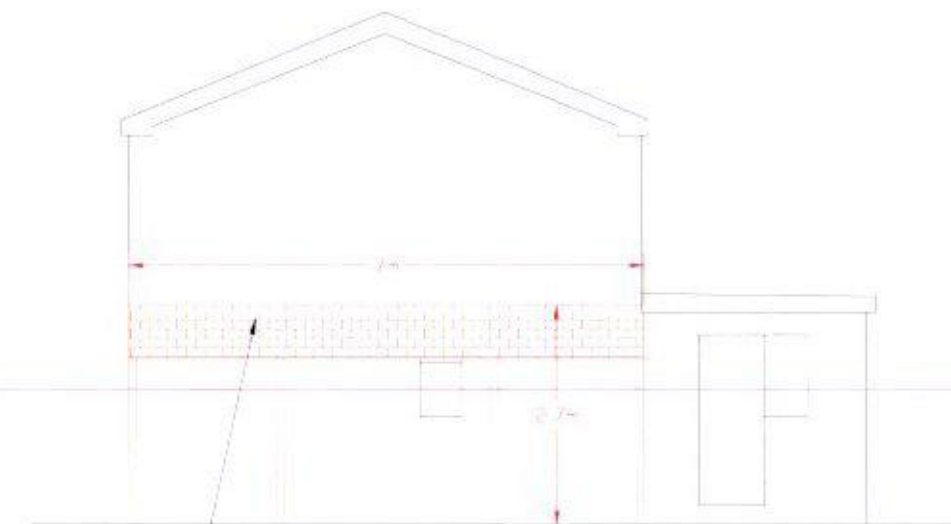

Proposed Side Elevation

Side passage, covered by timber frame and concrete tile roof attached to house, timber posts adjacent to boundary fence

CLIENT SLOANE FAMILY HOME, 2 LIDIARDS WAY, PURBROOK

TITLE SIDE ELEVATION

REVISION

DRAWN BY

IAIN SLOANE

SCALE 1:100

DWG NO

1/11/2015

A3

SI ELV