


PERMIT

① ELEVATION ENTIRETY of BRICK
LBC CHILTON.

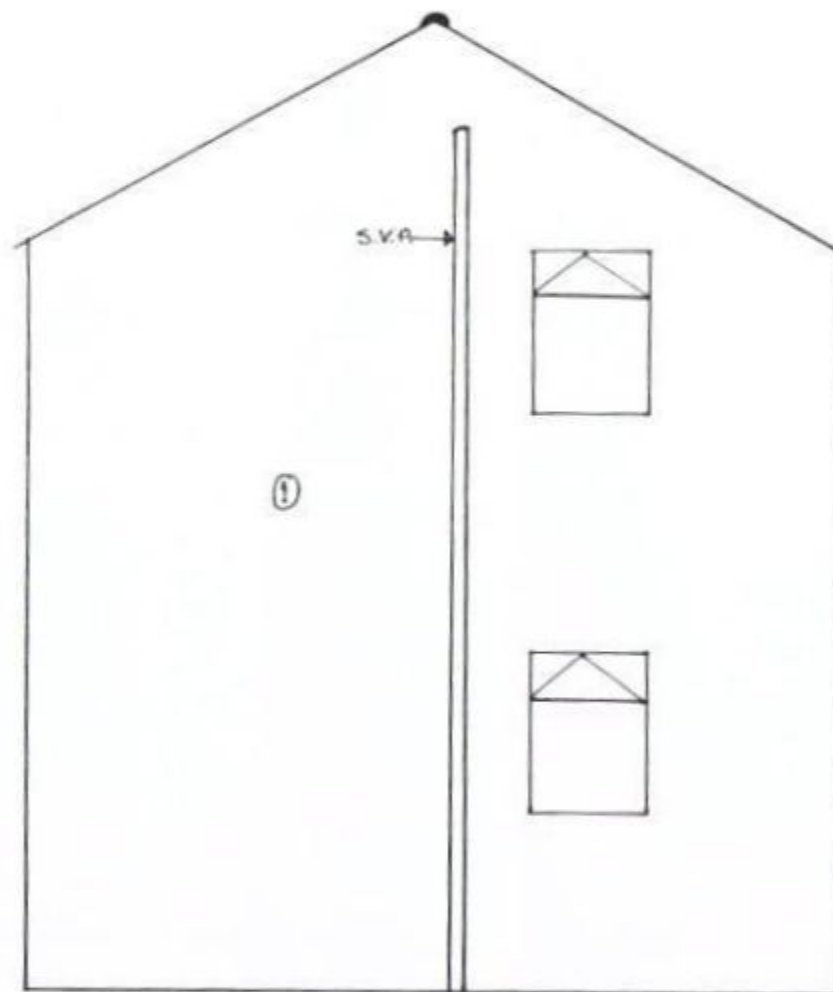

5 VIAN ROAD, WATERLOOVILLE, HANTS.

EXISTING SIDE ELEVATION

DRAWING No. E05

SCALE 1:50