

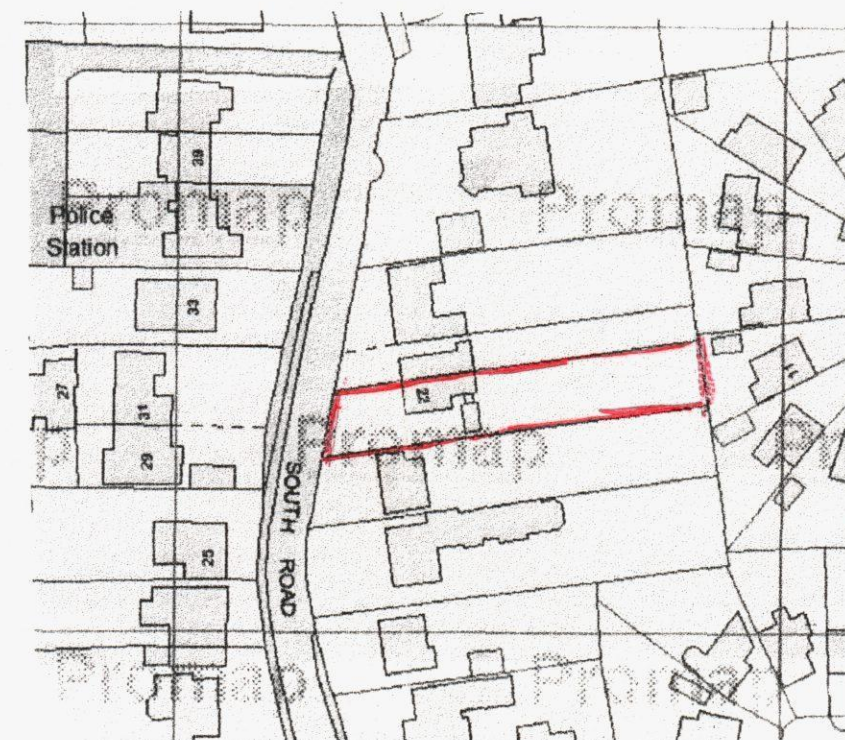
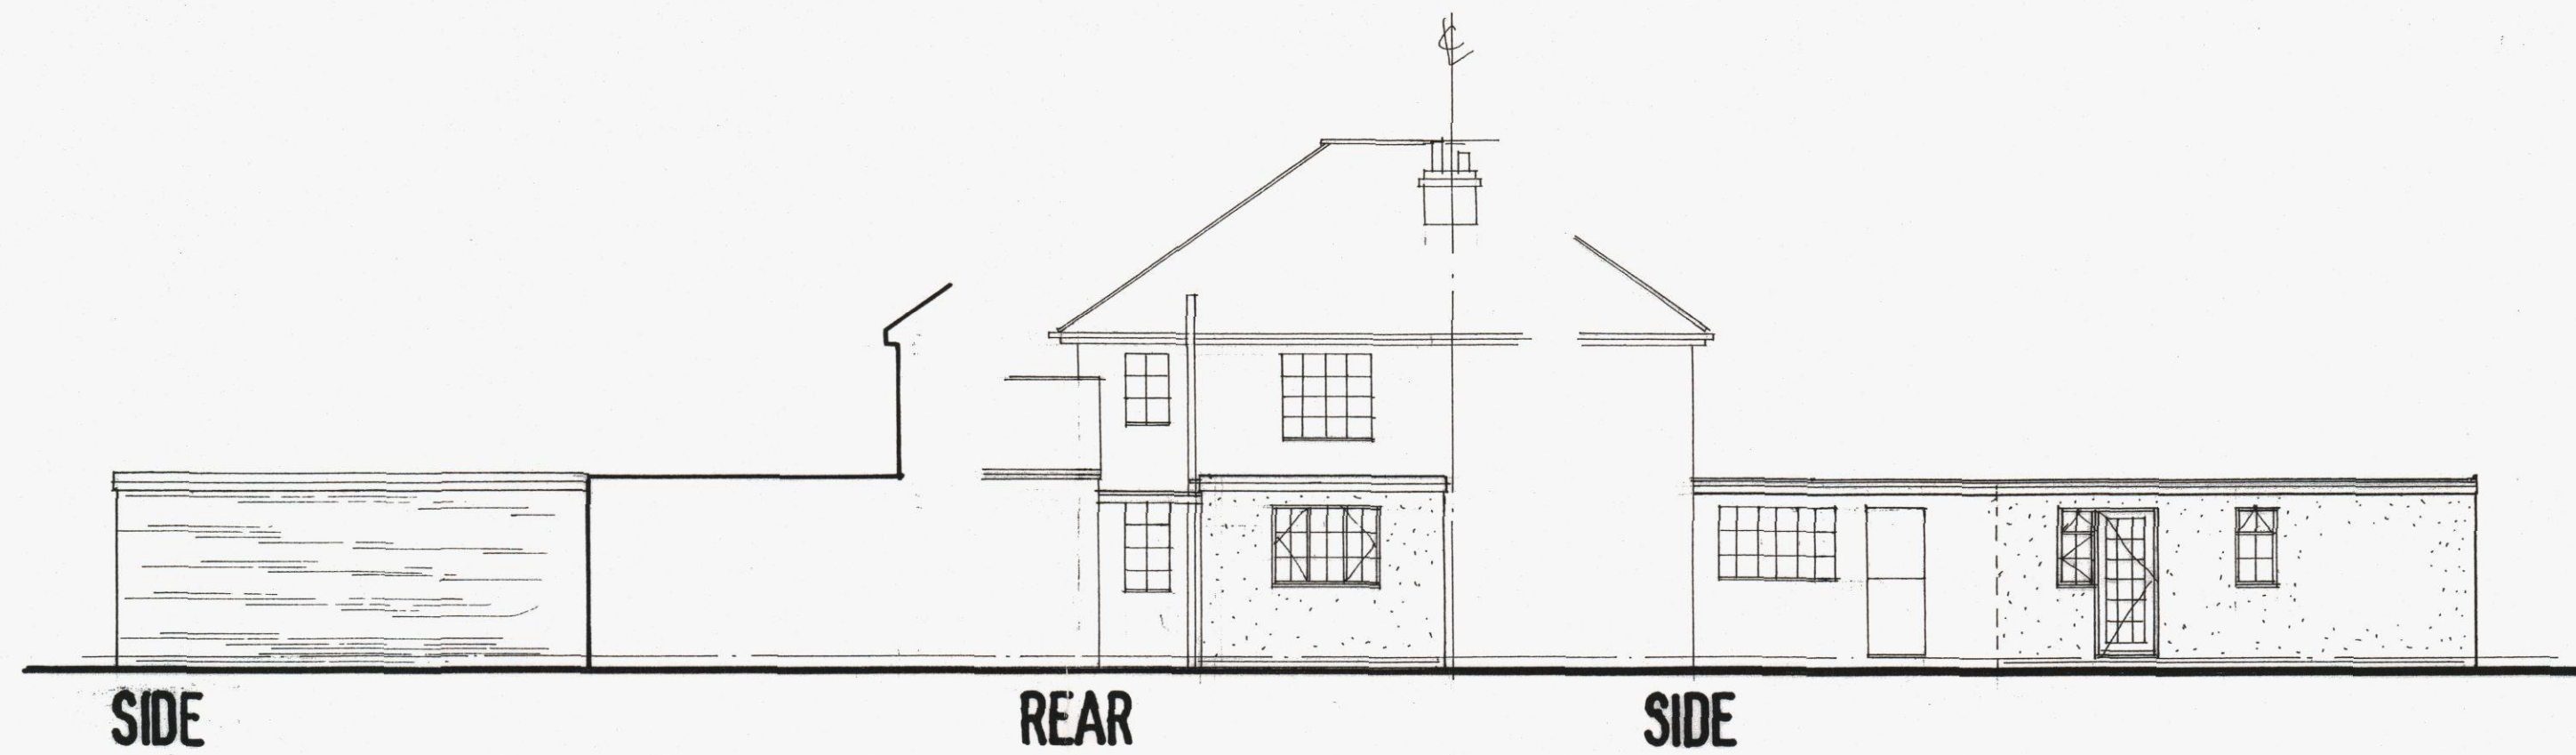


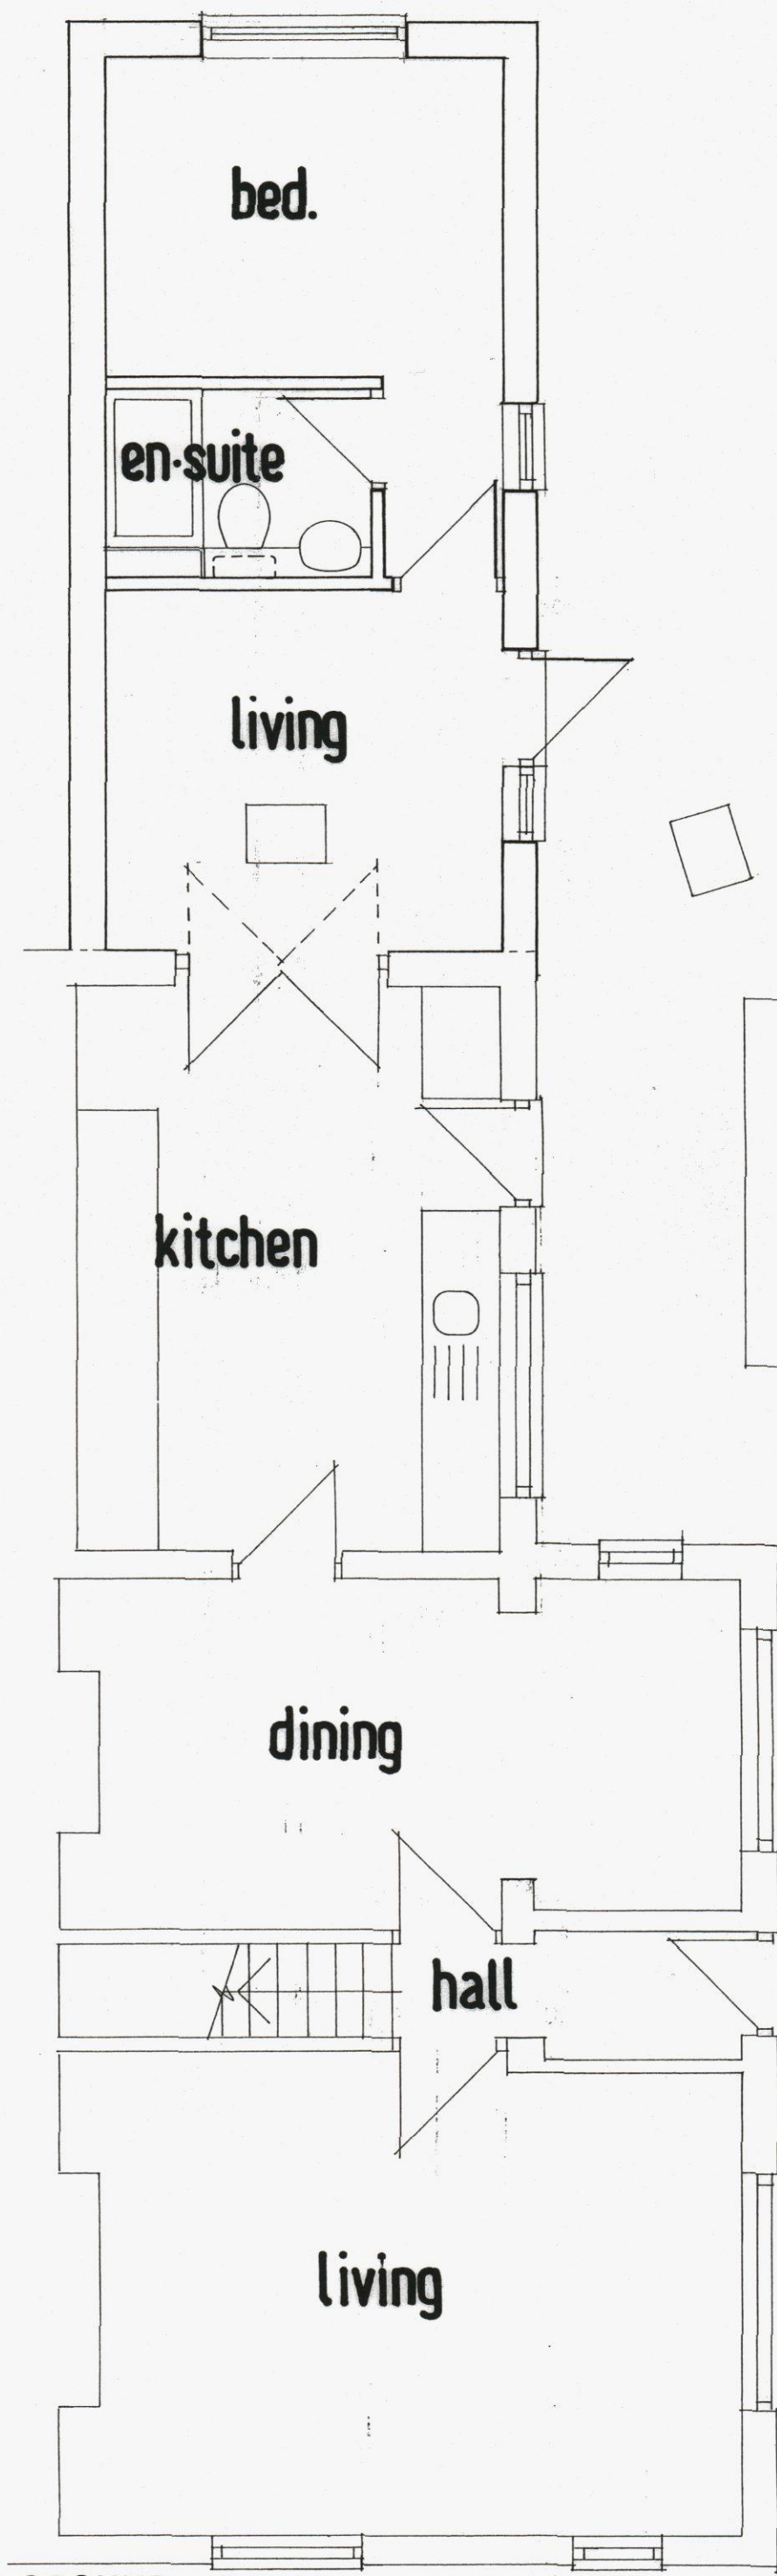

LOCATION

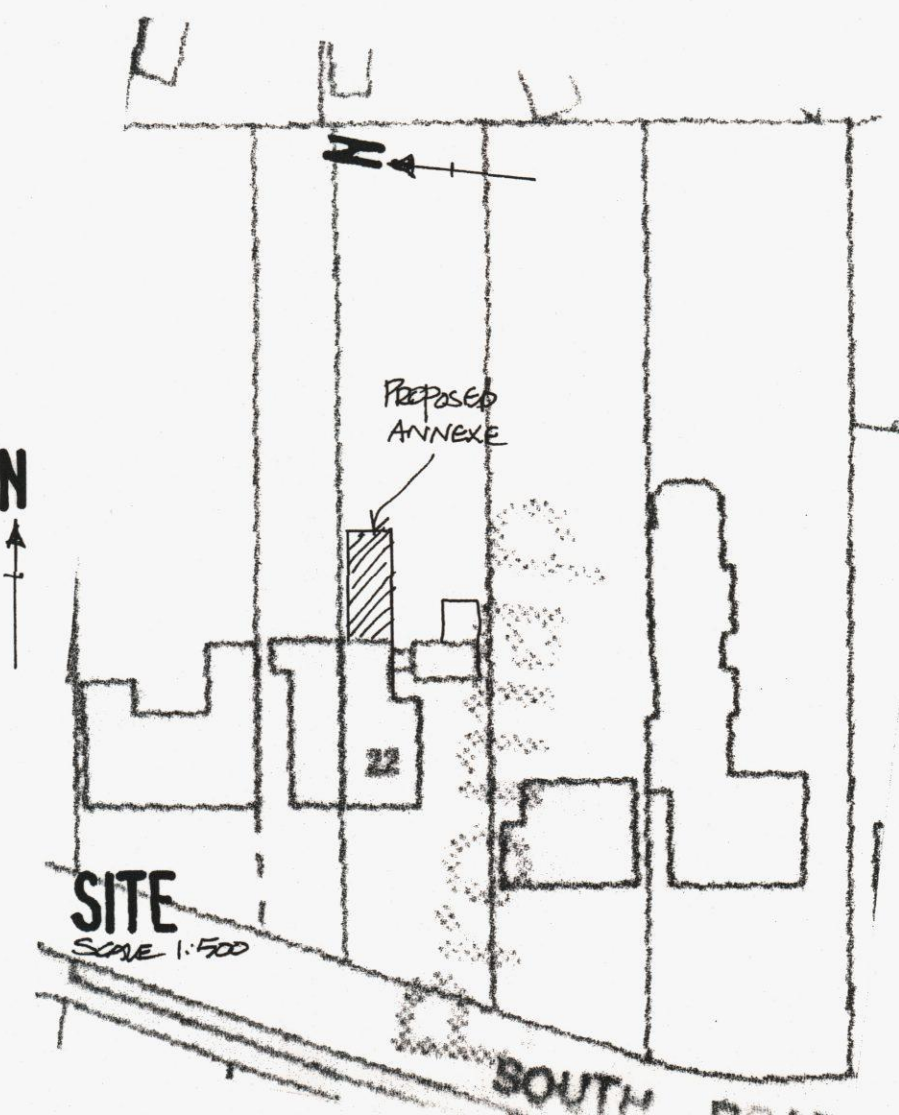

Derek Treaqus Associates
 ARCHITECTURAL SERVICES
 No 3 The Townhouse, 20 Nelson Road, Southsea, Hants PO5 2AS
 Tel 07956 624094
 derek.treaqus@ntlworld.com

Project **GRANNY ANNEXE TO
 22 SOUTH ROAD,
 HAYLING ISLAND,
 HAMPSHIRE.**

Client **Mrs Barrett**

Title **PLANNING DRAWING**

Date	Drawn	Scale
June 2013	DT	1:50, 1:100, 1:1250

Dwg. No. **13.195.01** Rev