PERMIT

NOTE: Diagrammatic only - based on information provided by others; allow to fully hceck setting out on site prior to commencing works / prefabrication.

Elevations based on approved drawings (by others) and indicate same extension / works as those approved under Planning ref 04/ 56387 /012 with amendments as indicated.

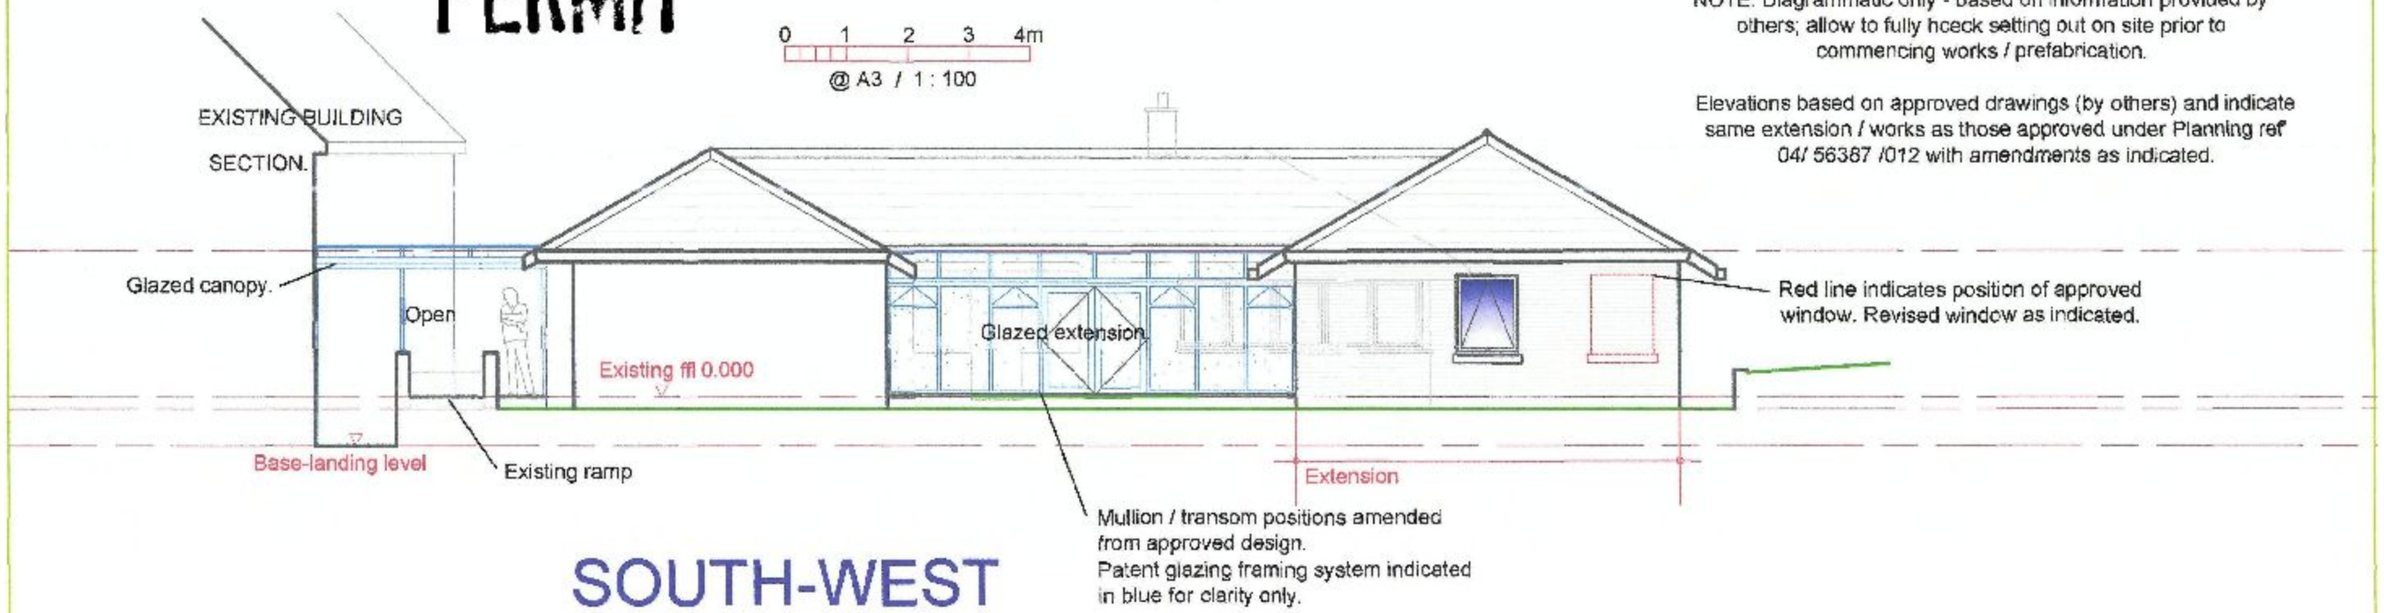

SOUTH-WEST

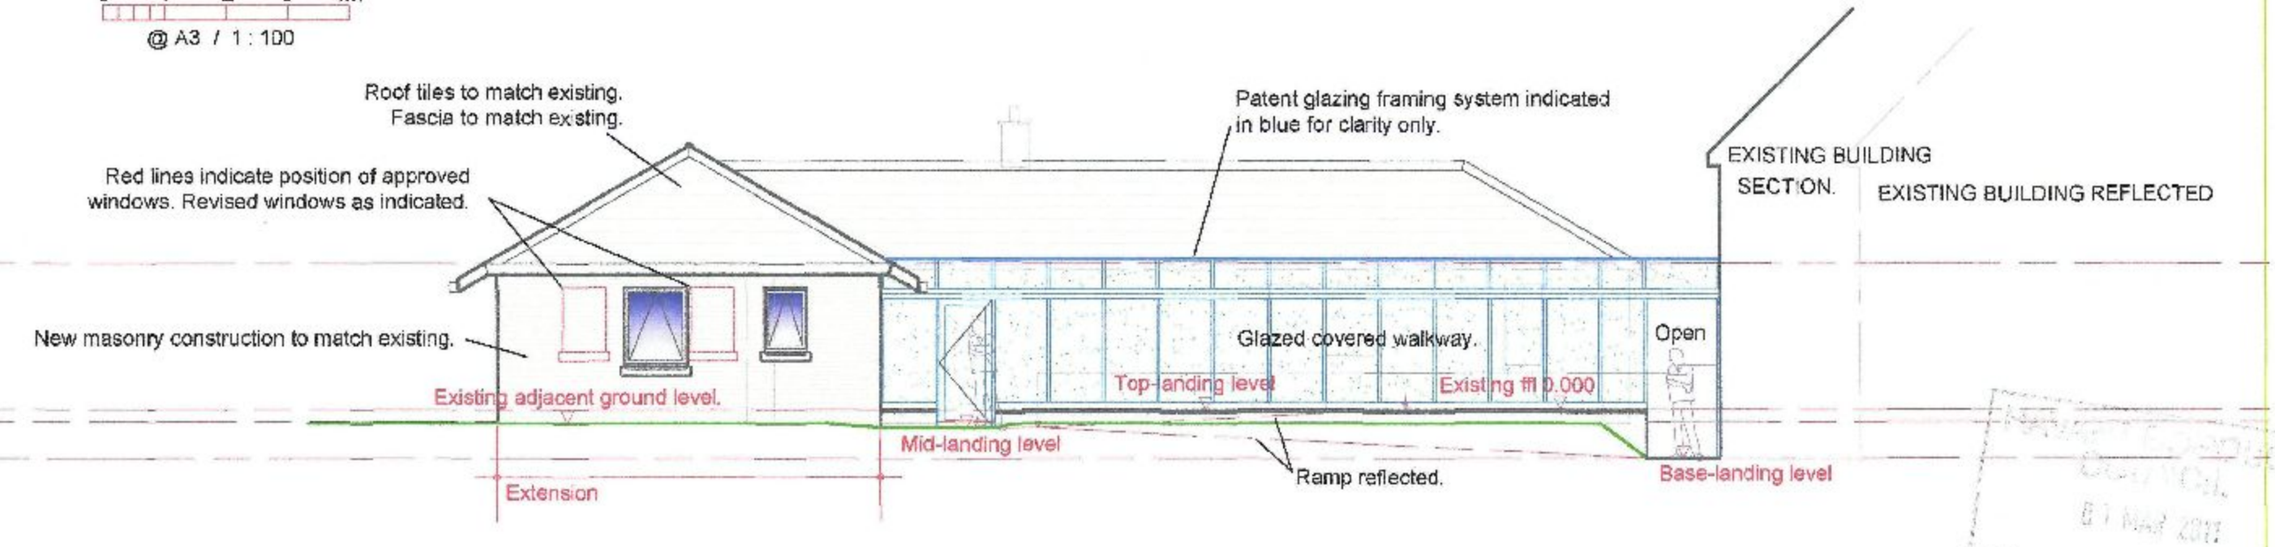

NORTH-EAST

RECEIVED
01 MAR 2011

DEAN W MARSH ARCHITECTURAL DESIGN & PROJECT MANAGEMENT

Rev:A. 31/01/11 To client's records.

It is the client's/developer's responsibility to ensure all relevant approvals, licences or documentation are in place and conditions satisfied prior to commencement of works or prefabrication. Including, but not limited to:
The Party Wall etc Act 1996
Local Authority Planning Consent
Highways (Road Opening Permit)
Local Water Authority / other Statutory Bodies
Building Regulations (Local Authority, NHBC etc)
Environment Agency / NRA

Unless otherwise stated, it is the client's / developer's responsibility to complete or procure all necessary ground/soil inspections, destructive inspections, structural surveys, Structural Engineering Contract documentation and administration etc prior to commencing works or prefabrication.

23 NORTH STREET
LYMINGTON
HAMPSHIRE
SO41 8FY
Tel / Fax: 01590 673786
E-mail: deanwmarsh@hotmail.com

DO NOT SCALE THESE DRAWINGS. USE WRITTEN DIMENSIONS ONLY. ALL DIMENSIONS TO BE CHECKED ON SITE PRIOR TO COMMENCEMENT OF WORKS / PREFABRICATION.

THIS DRAWING IS THE COPYRIGHT OF DEAN W MARSH AND MAY NOT BE REPRODUCED, COPIED IN WHOLE OR IN PART OR ALTERED WITHOUT PRIOR WRITTEN PERMISSION.

PROPOSED ELEVATIONS - OPTION C

BUNGALOW UNIT
SOUTH AFRICA LODGE
STAKES HILL ROAD
WATERLOOVILLE
HAMPSHIRE

Drawn: DWM Date: 14/12/10
Checked: DWM Date: 25/01/11
Scale: 1:100
Drawing no / Revision:
1073.13.A.