General Notes:

- Drawings to be read in conjunction with Design and Access Statement and supplementary supporting desktop reports.
- All drawings subject to Planning and Building Control consent.
- All discrepancies or omissions to be reported to Archial Architects Ltd.
- Do not scale from this drawing.

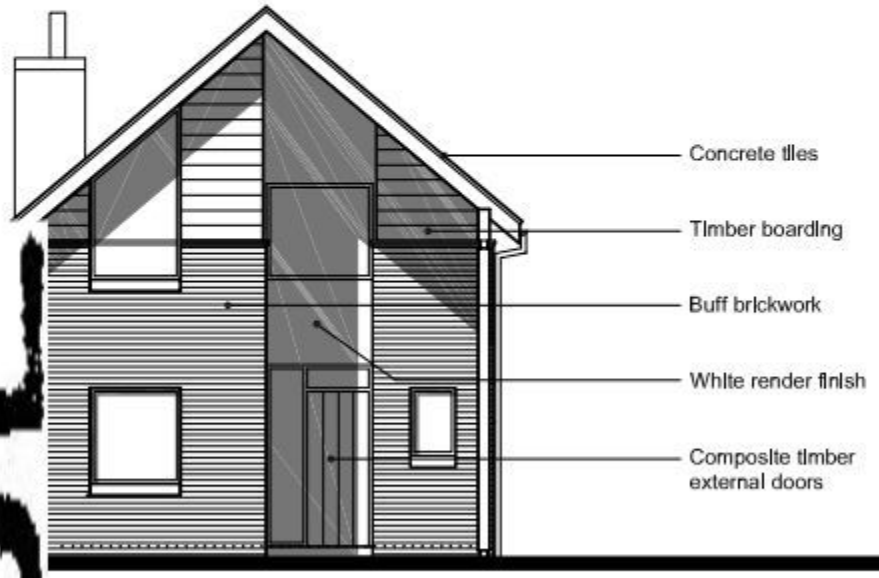

RTH WEST ELEVATION
HAZLETON WAY)

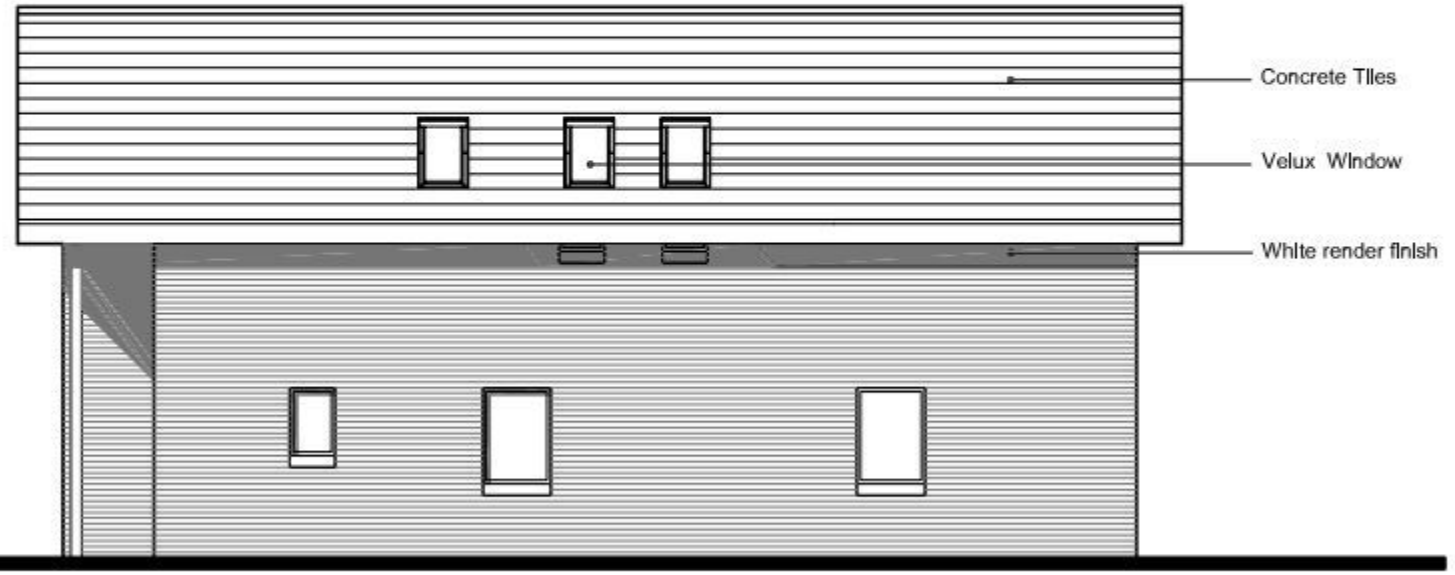

SOUTH WEST ELEVATION

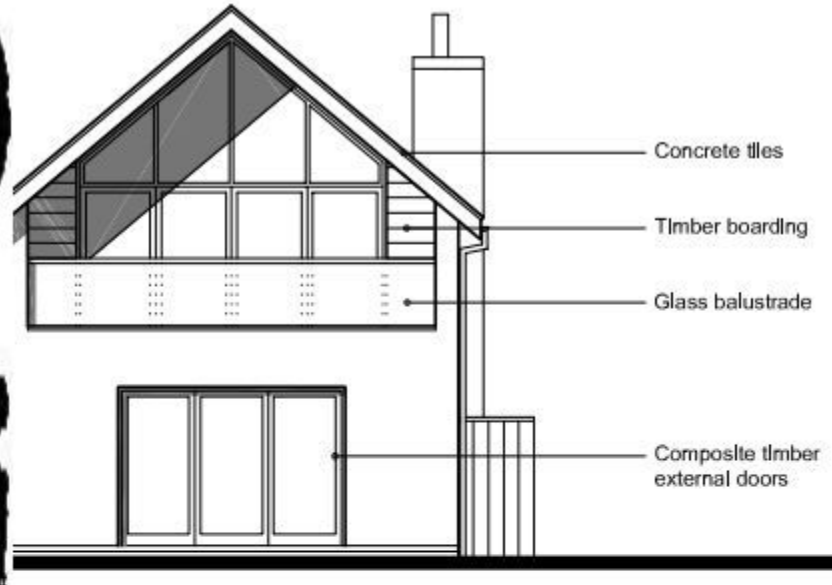

TH EAST ELEVATION
GARDEN)



NORTH EAST ELEVATION

plot 2 elevations **1:100**

1 0 1 2 3 4 5m

REFUSE

Rev.	Date	Details	Drawn	Checked
P2	03.03.11	Roof light added to mid-plane	AE	
P1	10.02.11	Elevations redesigned for reduced application	AE	MR

Issued for:

PLANNING

Project/Client: 3 New Houses Hazleton Way Cowplain	Project No: 3310044
	Dwg No: 107
	Rev: P2
Drawing: Plot 2 Elevations	Scale: 1:100 @A3
	Drawn By: NJL Date: 23.08.10
	Checked By: MA Date: 23.08.10

archial

2 St Stephens Court, 15-17 St Stephens Road, Bournemouth, BH2 6LA
T: +44 (0)1202 554625 F: +44 (0)1202 294007
www.archialgroup.com

© Archial Architects Ltd. Copyright reserved. Work only to dimensions which are to be checked on site.
Registered Office: Telegram House, 101-105 Great Portland Street, London, W1W 6PA. Registered Number: 1707792