



- SECTION AT 1:50 -

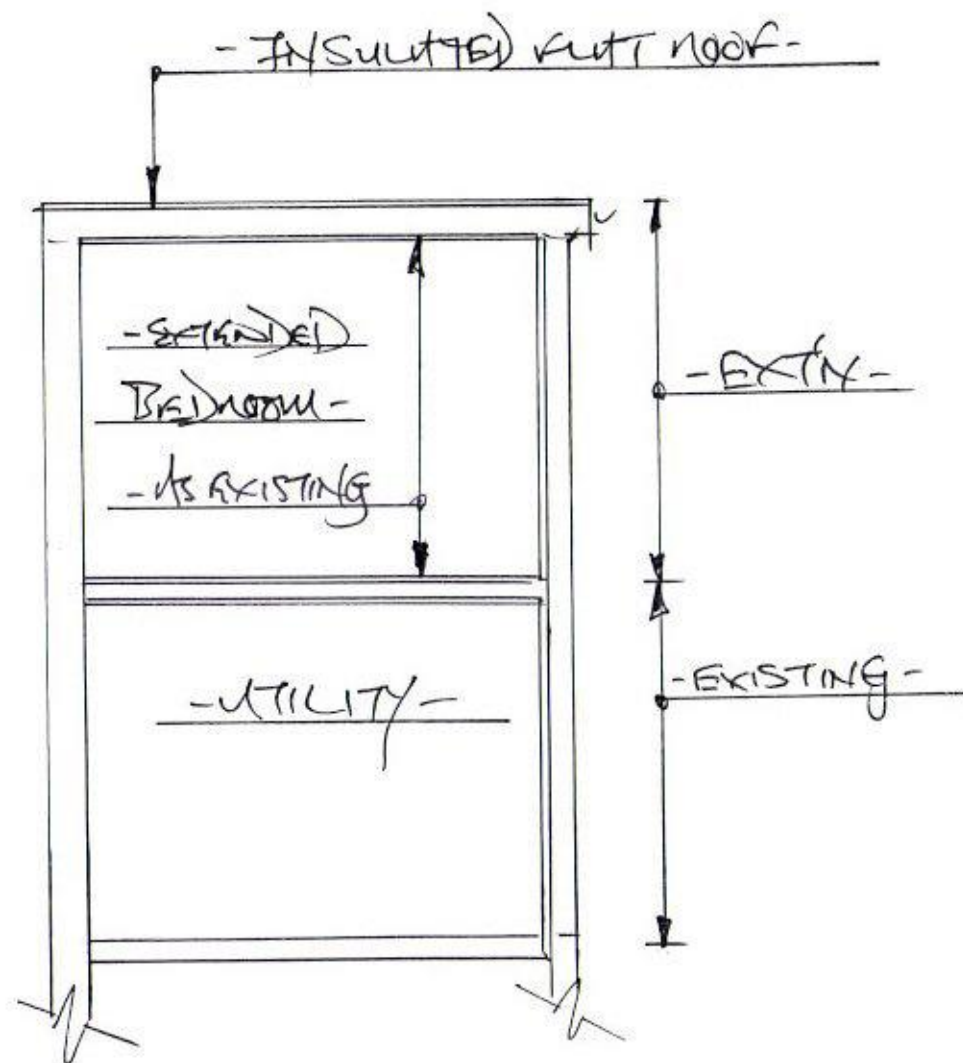


- ROOF PLAN AT 1:50 -

-> = ROOF PLAN -

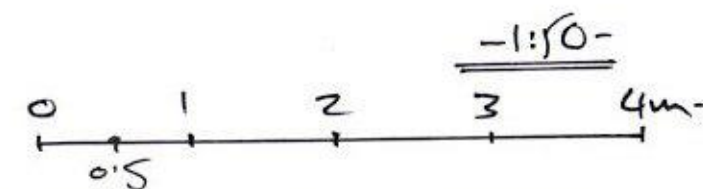

- GARAGE (FLAT ROOF) -

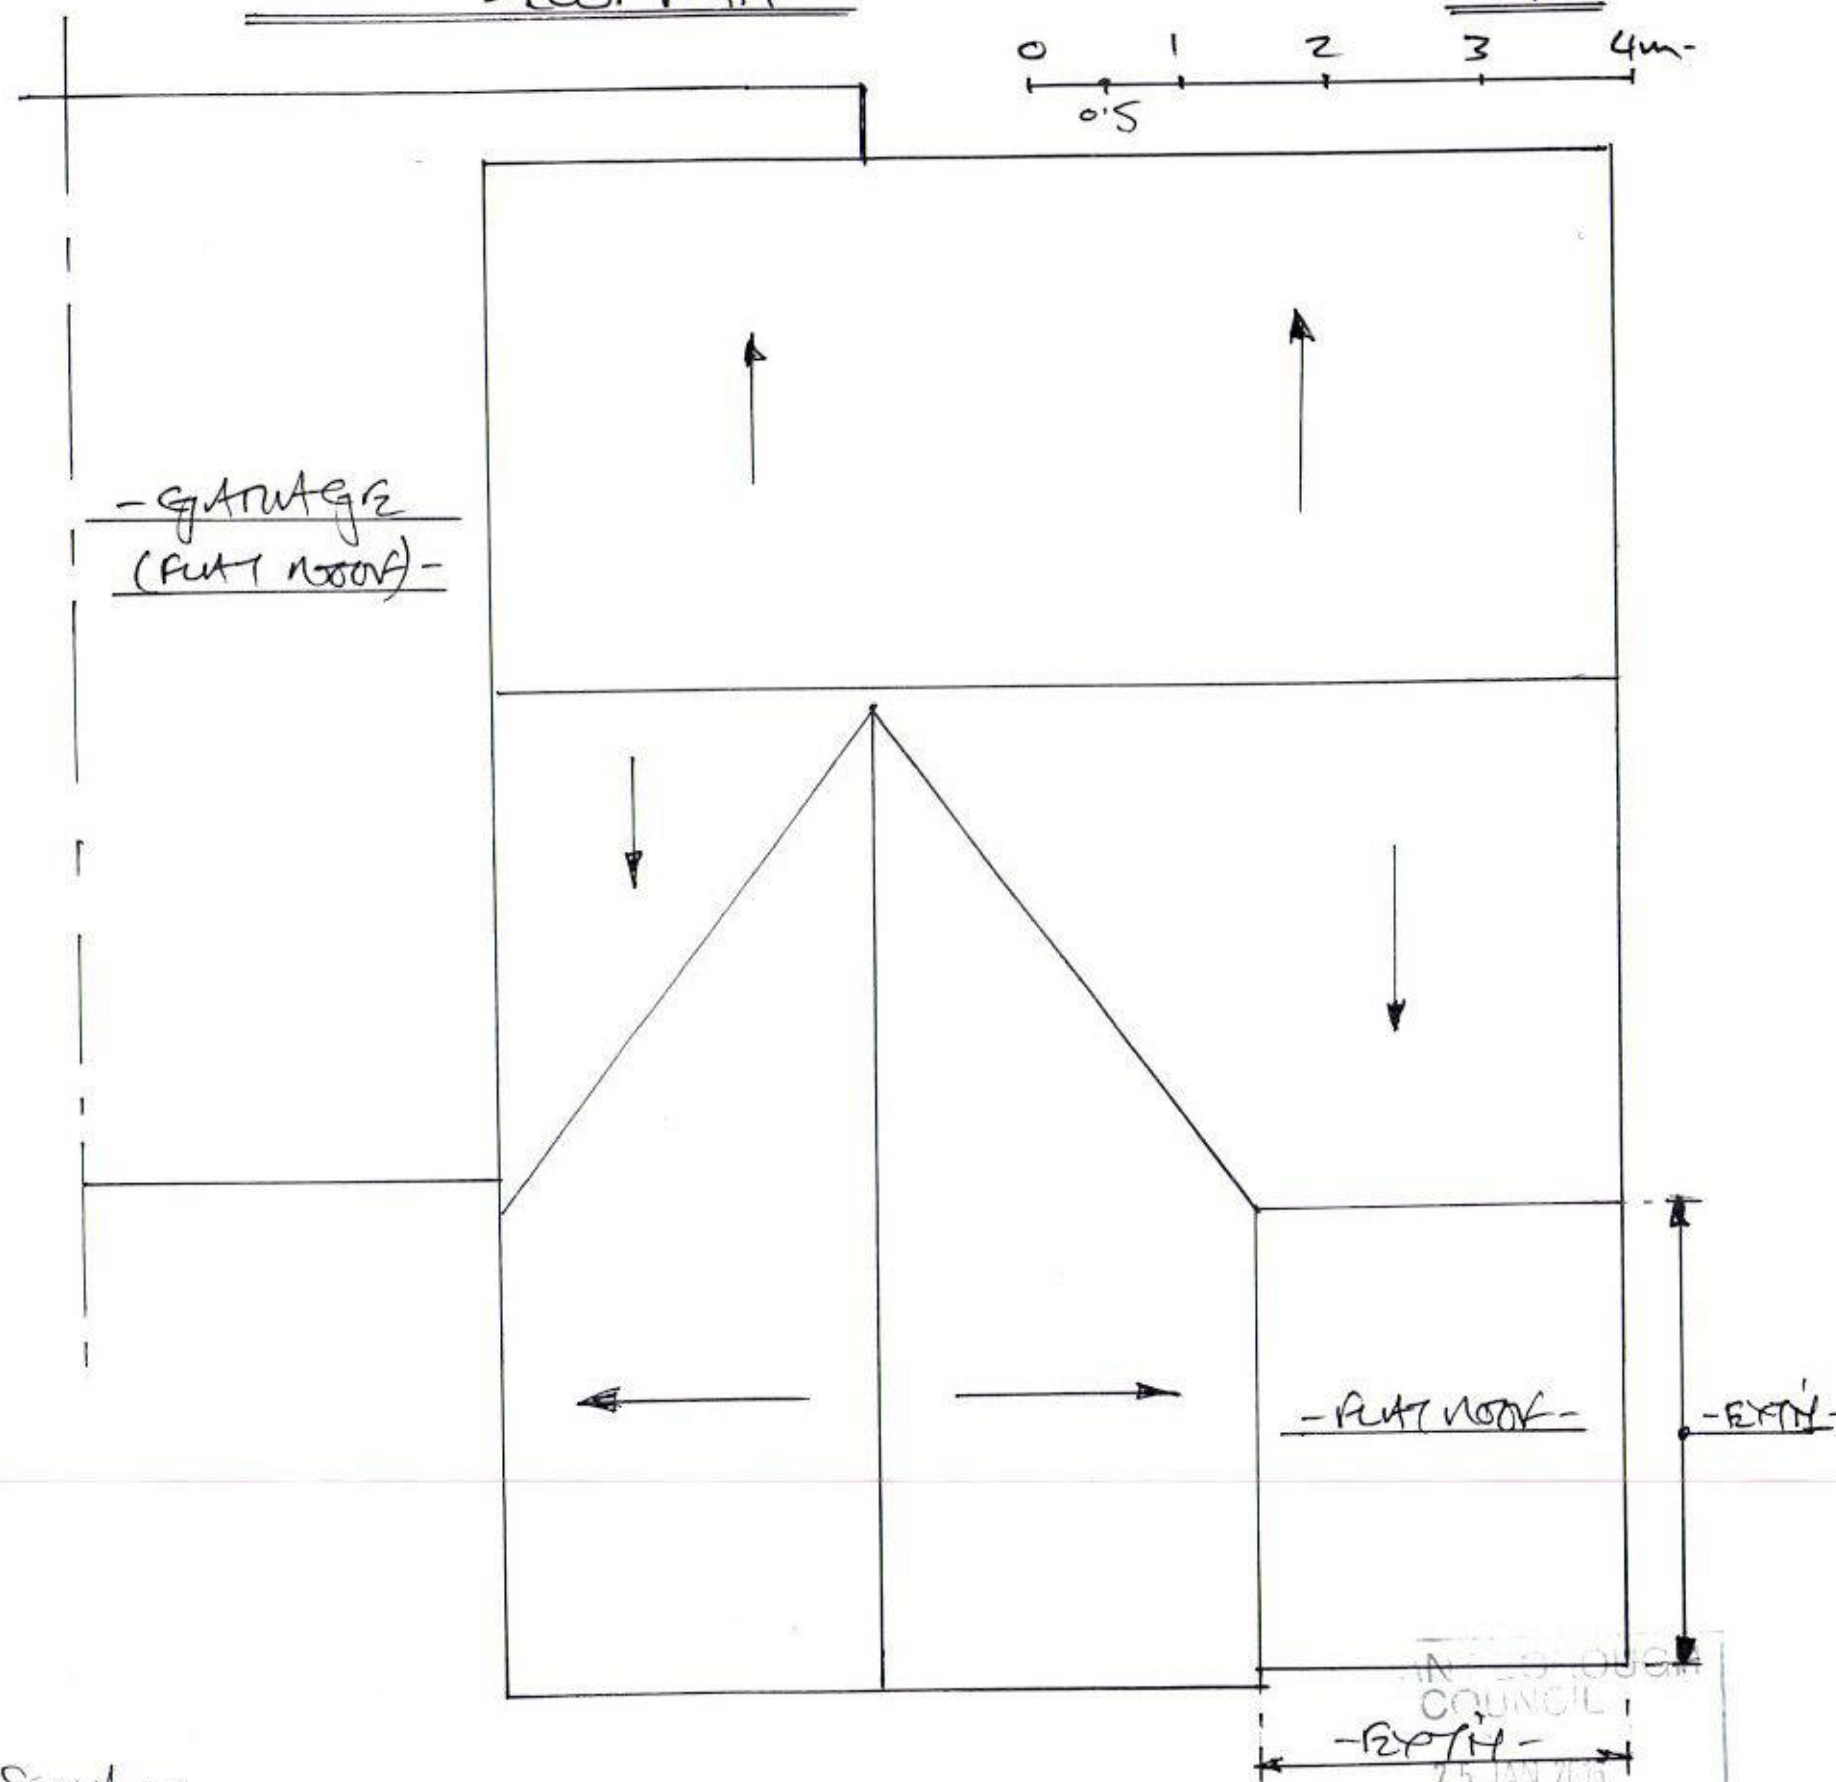

- 24, RIMMINGTON RD, PO8 8UH -

IN 25 J00am
COUNCIL

25 JAN 2010

RECEIVED