




PROPOSED SIDE EXTENSION
20A ASTON ROAD
WATERLOOVILLE 1/100 @ A3

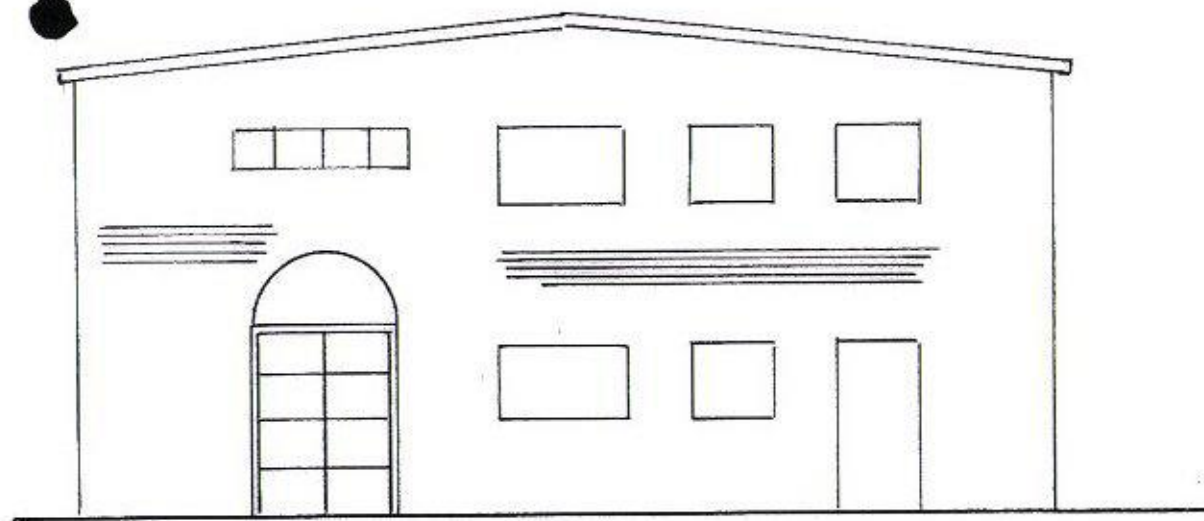

ELEVATION 1

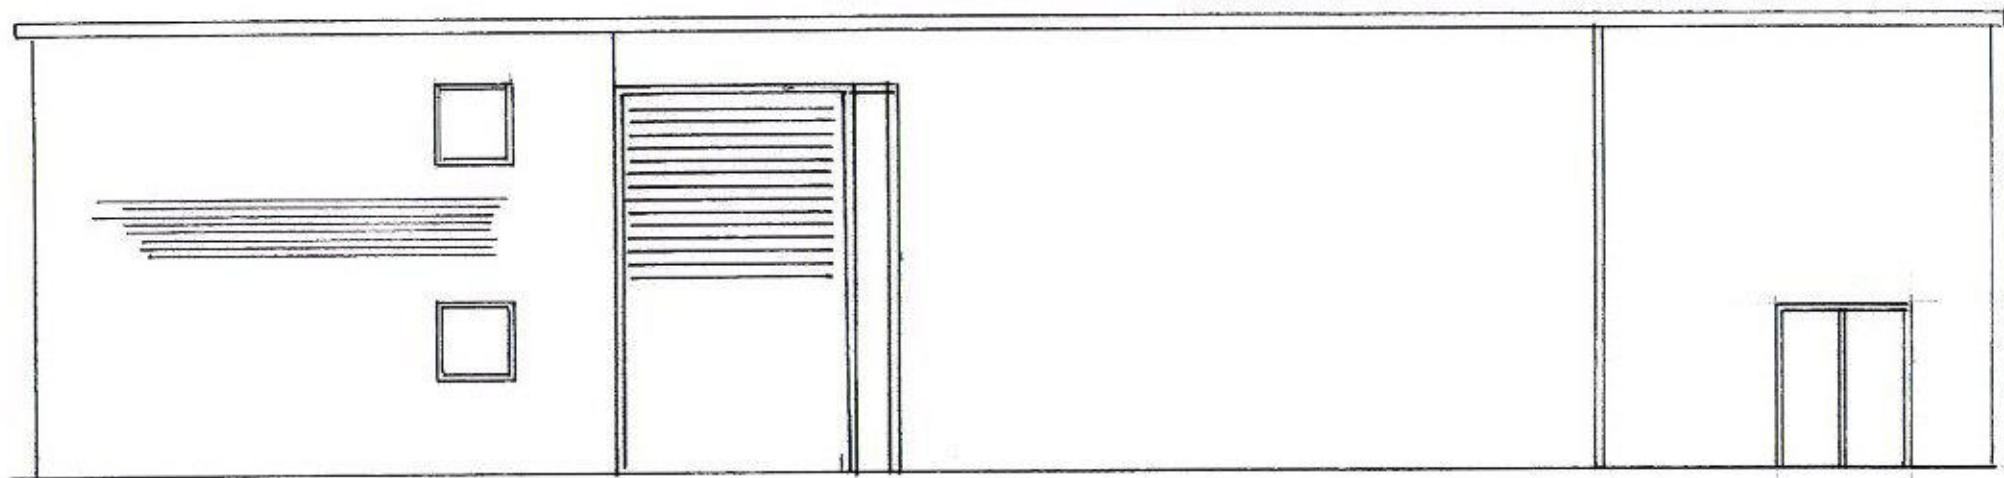

ELEVATION 2

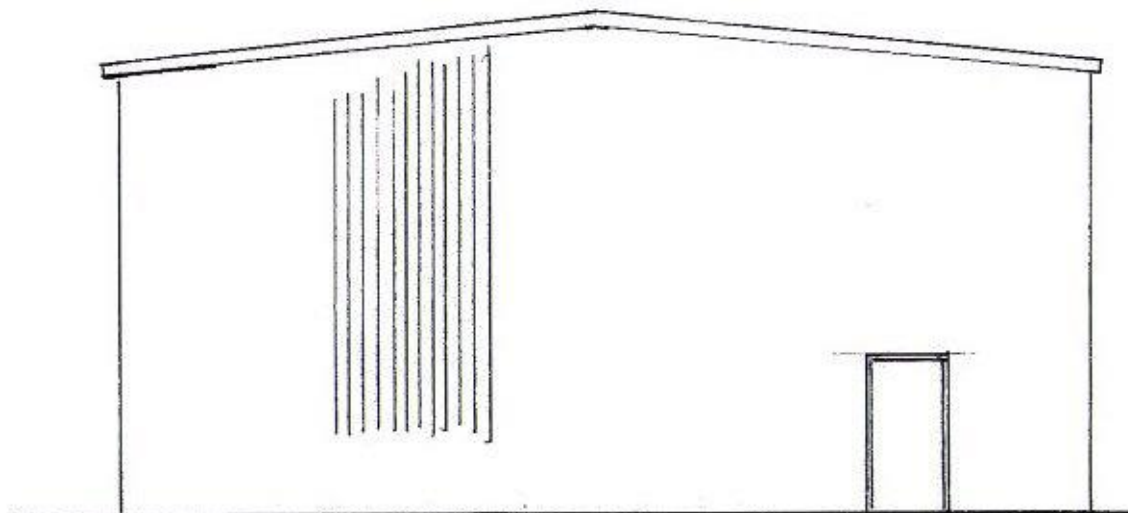

ELEVATION 3



EXISTING