


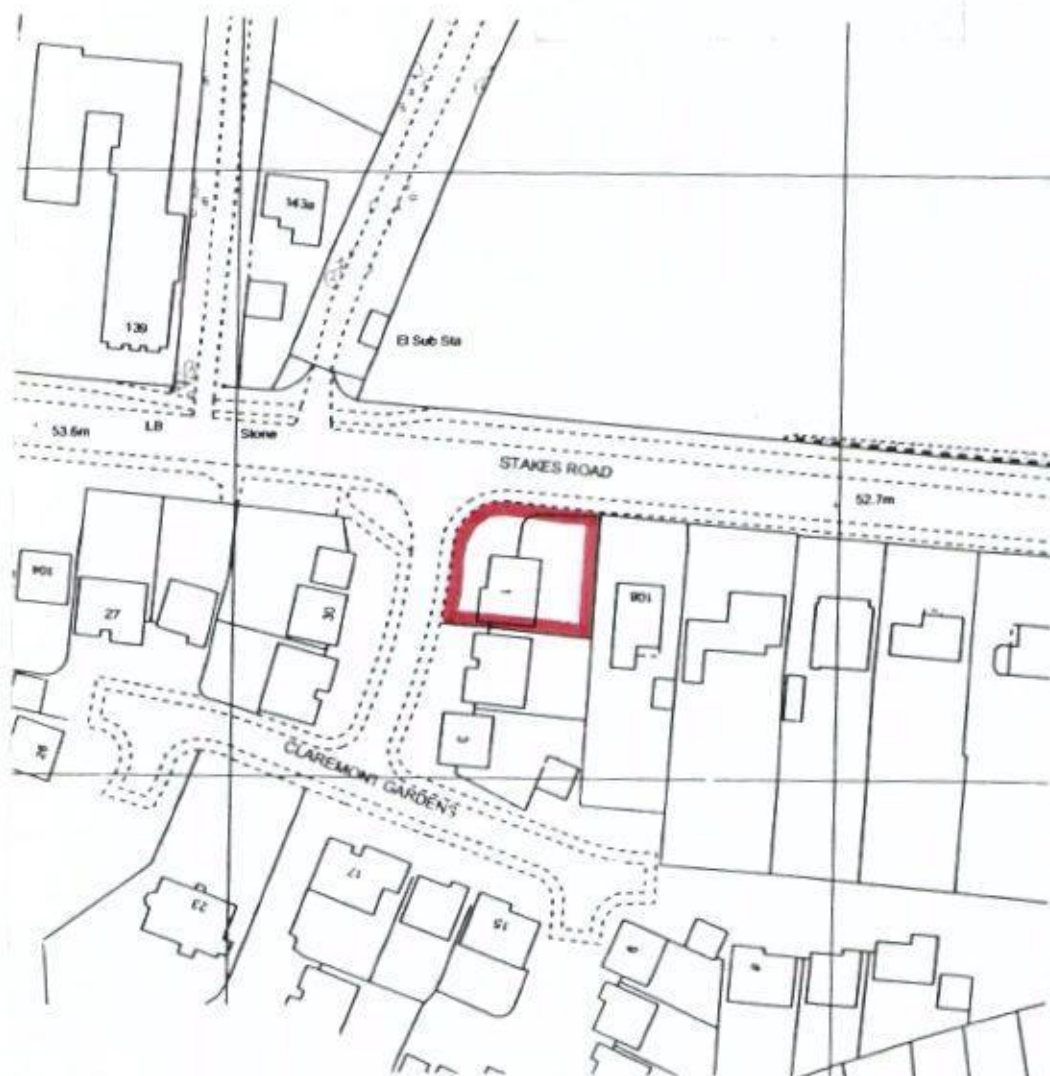

© Crown copyright.
All rights reserved.
Reproduced by permission.
License No. 100046837

Martin Critchley

Chartered Architect

7 North Street

Havant, Hampshire, PO9 1PW

023 82 474 818

critchleyarchitect@hotmail.com

Job

1 Claremont Gardens
PO7 5LL

Job No.

1316

Date: 03/04/13

Scale: 1:1250

Drawn: P.C.

Title

LOCATION PLAN

Drawing No.

201