

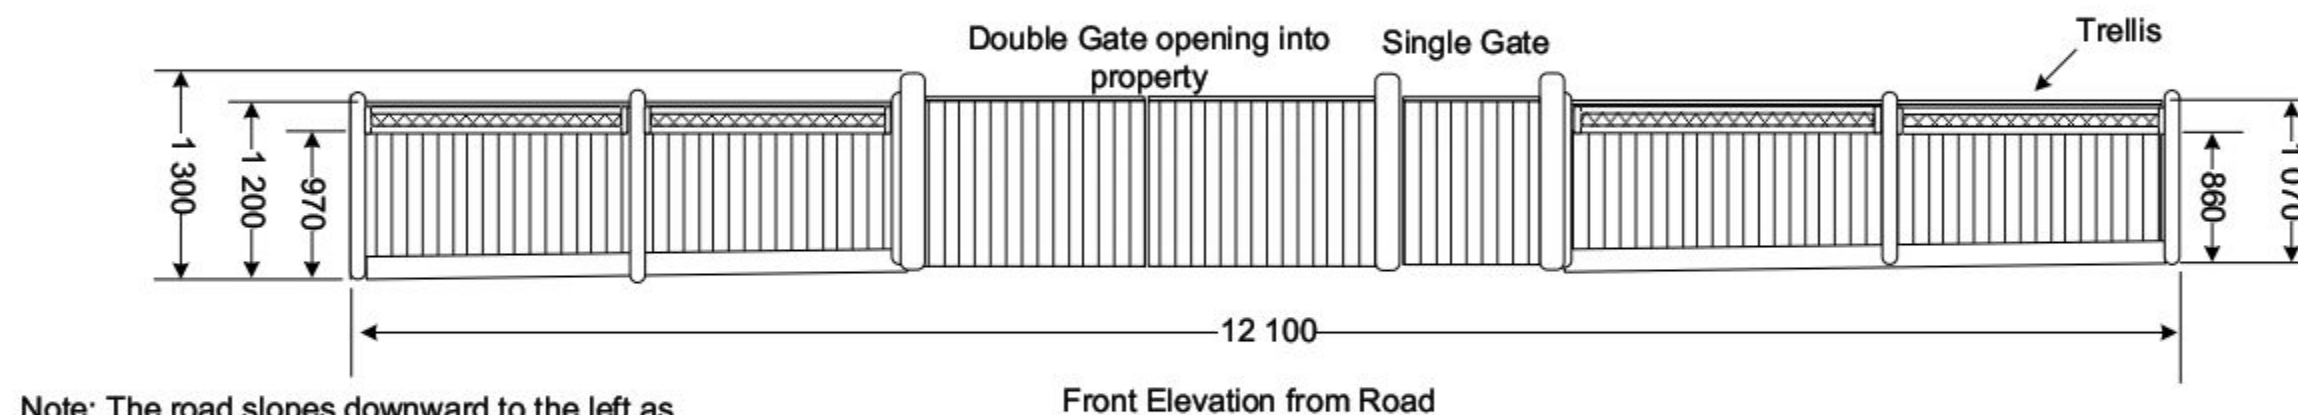
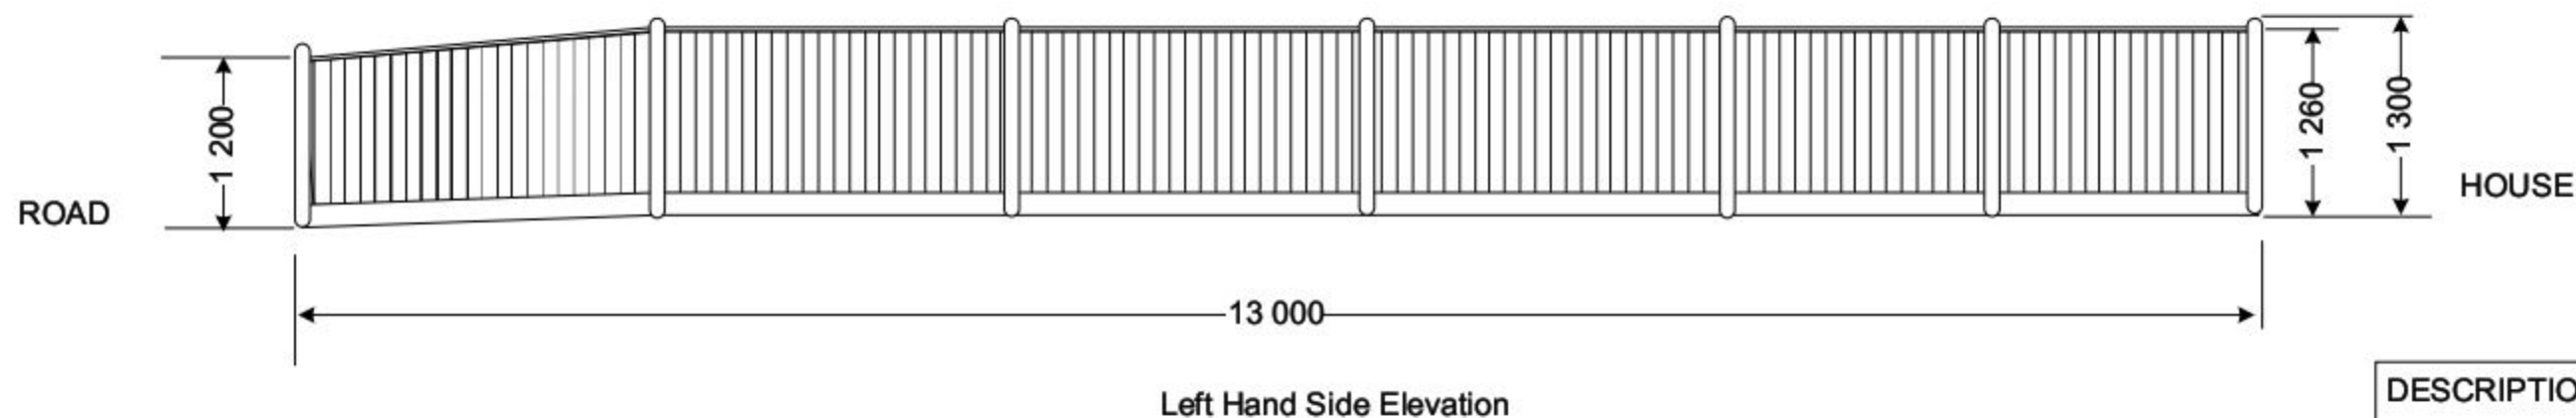


PERMIT

FENCING ELEVATIONS FOR 14 FERNHURST CLOSE, HAYLING ISLAND

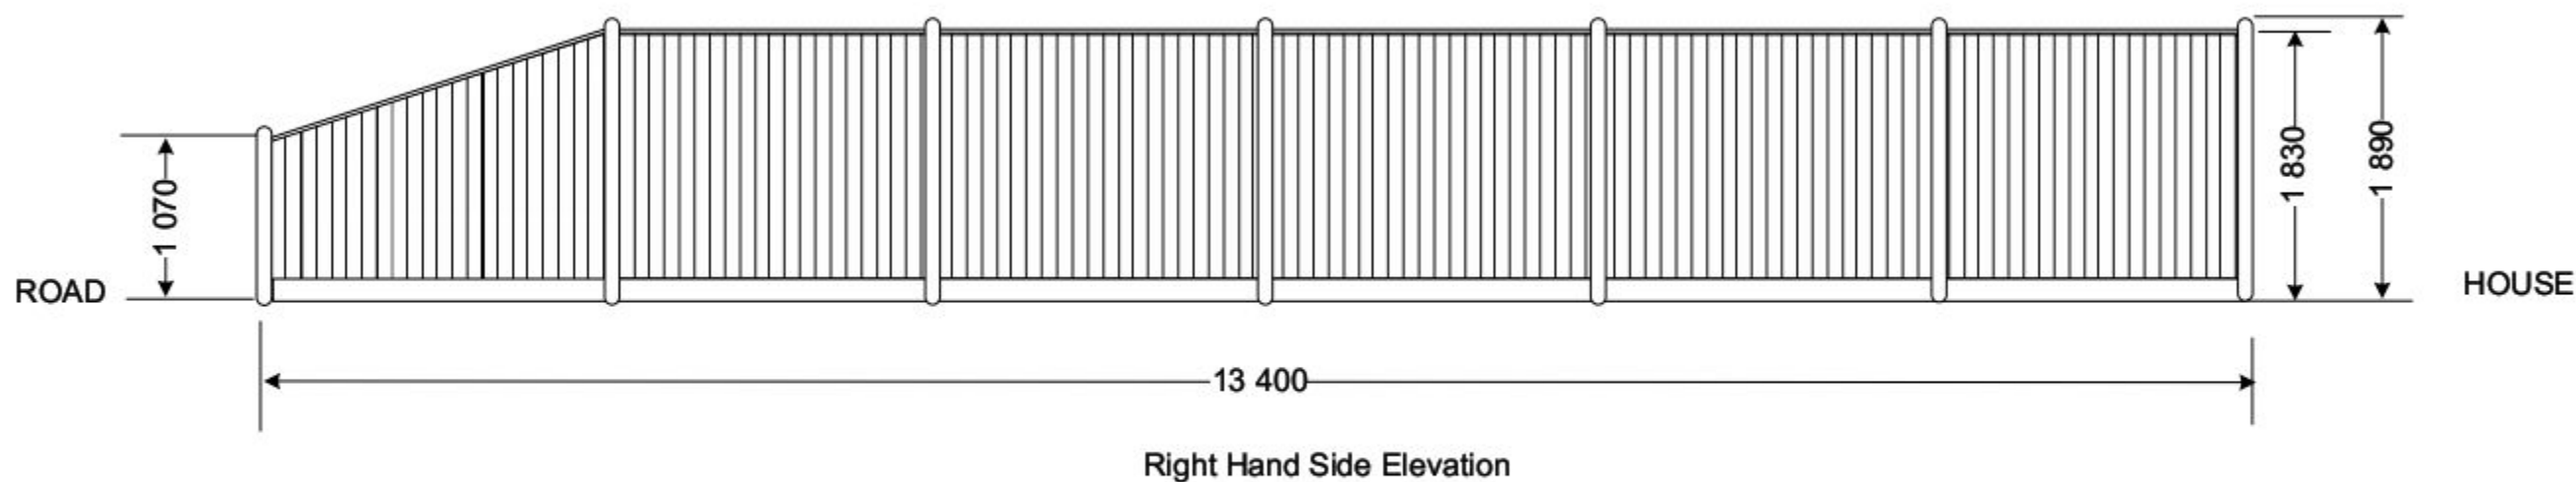

Note: The road slopes downward to the left as drawn which accounts for the increasing height of the fence from right to left. The top of the fence/gates is horizontal.

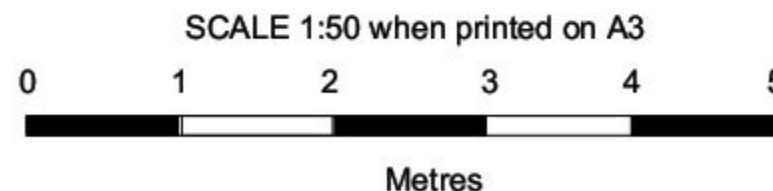

DESCRIPTION OF MATERIALS:-

Fence Panels	: Timber pressure treated
Posts	: Timber pressure treated concreted into the ground
Gravel boards	: Timber pressure treated
Gates	: Timber pressure treated
Ironmongery	: Galvanised
Colour	: Medium Oak to be treated in Summer