



EXTENSION & CONVERSION OF EX. OUTBUILDING
TO FORM ANCILLARY ACCOMMODATION UNIT.
THE RETREAT, CROFT LANE, HAYLING IS, HANTS.
FOR MR M. COOPER.

HAVANT BOROUGH
COUNCIL
24 MAY 2016
RECEIVED

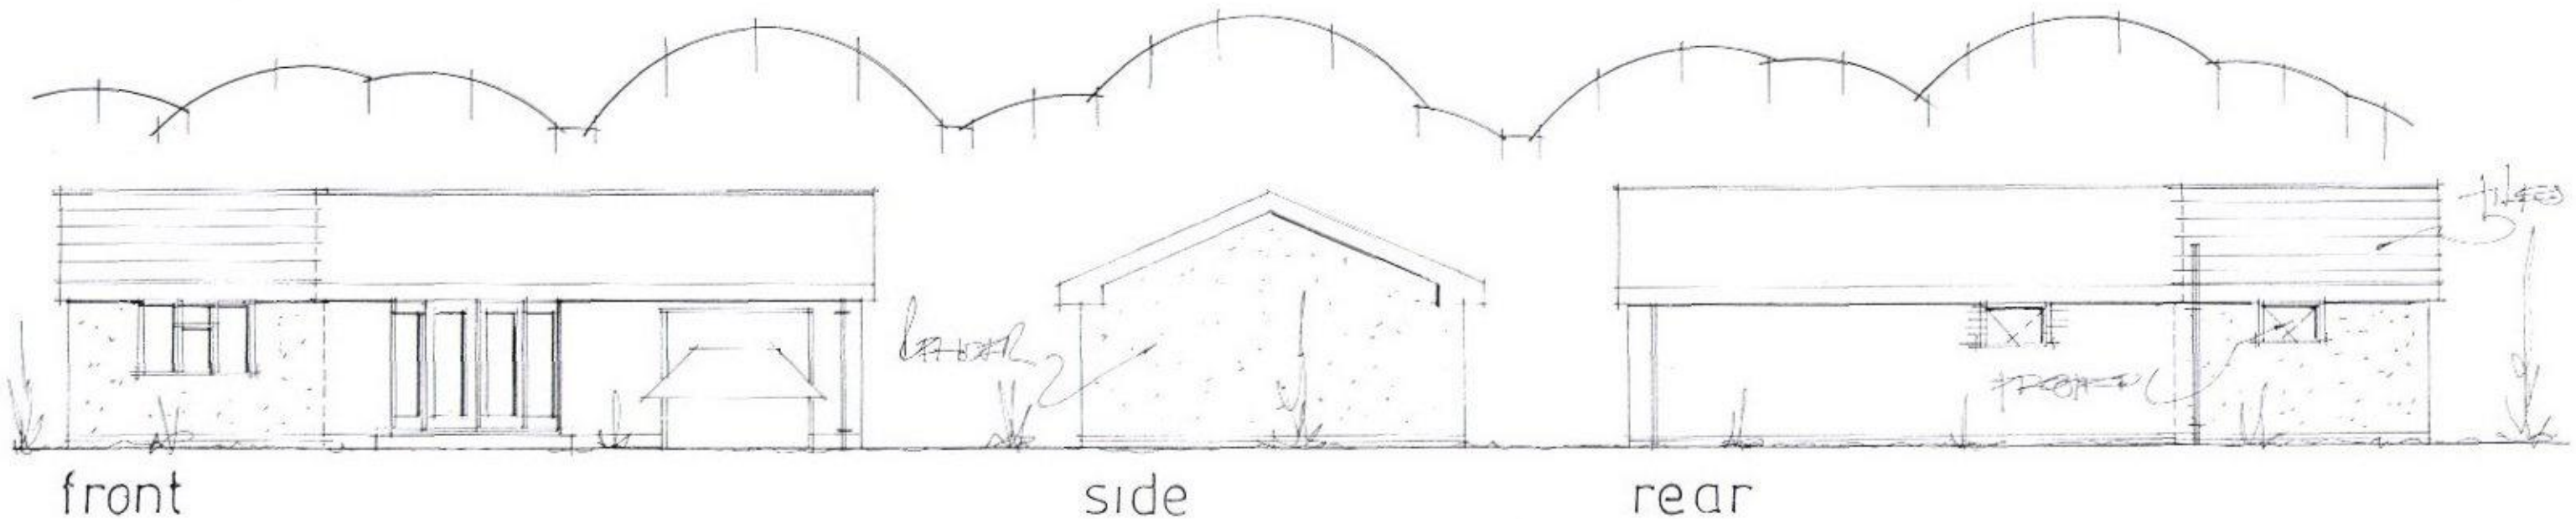

PROPOSED ELEVATIONS

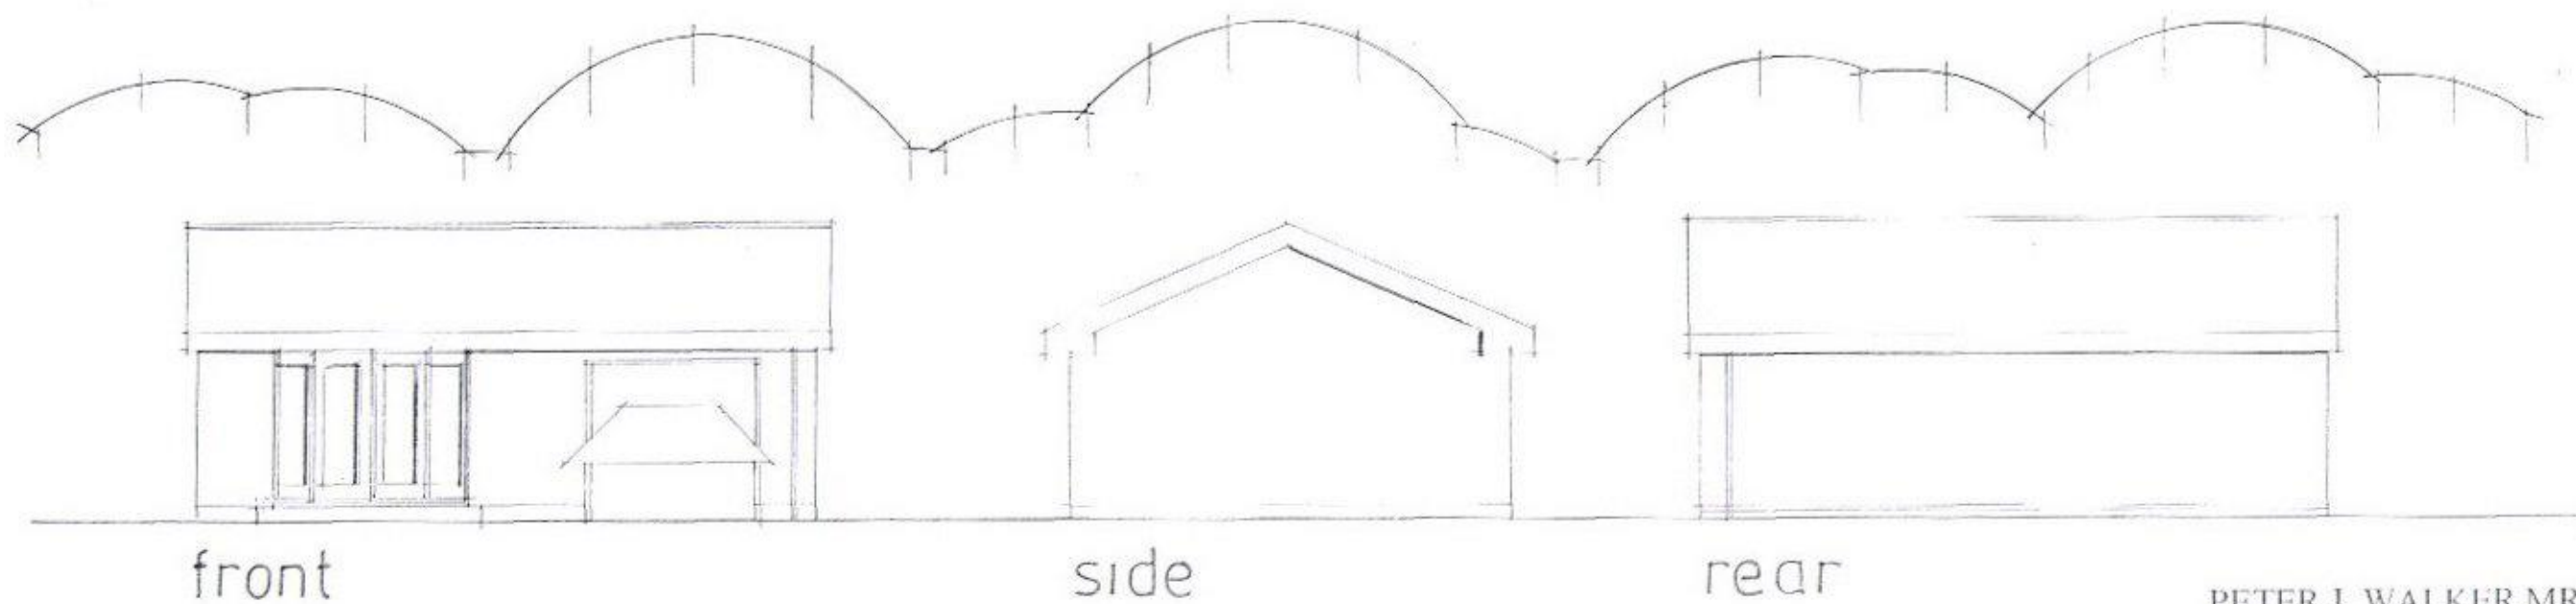

EXISTING ELEVATIONS

date may 2016
scale 1:100

PETER J. WALKER MRICS
CHARTERED SURVEYOR
182 SEAFRONT, HAYLING ISLAND, HANTS
PO11 9 AN

TEL: 02392467571