


Boundary

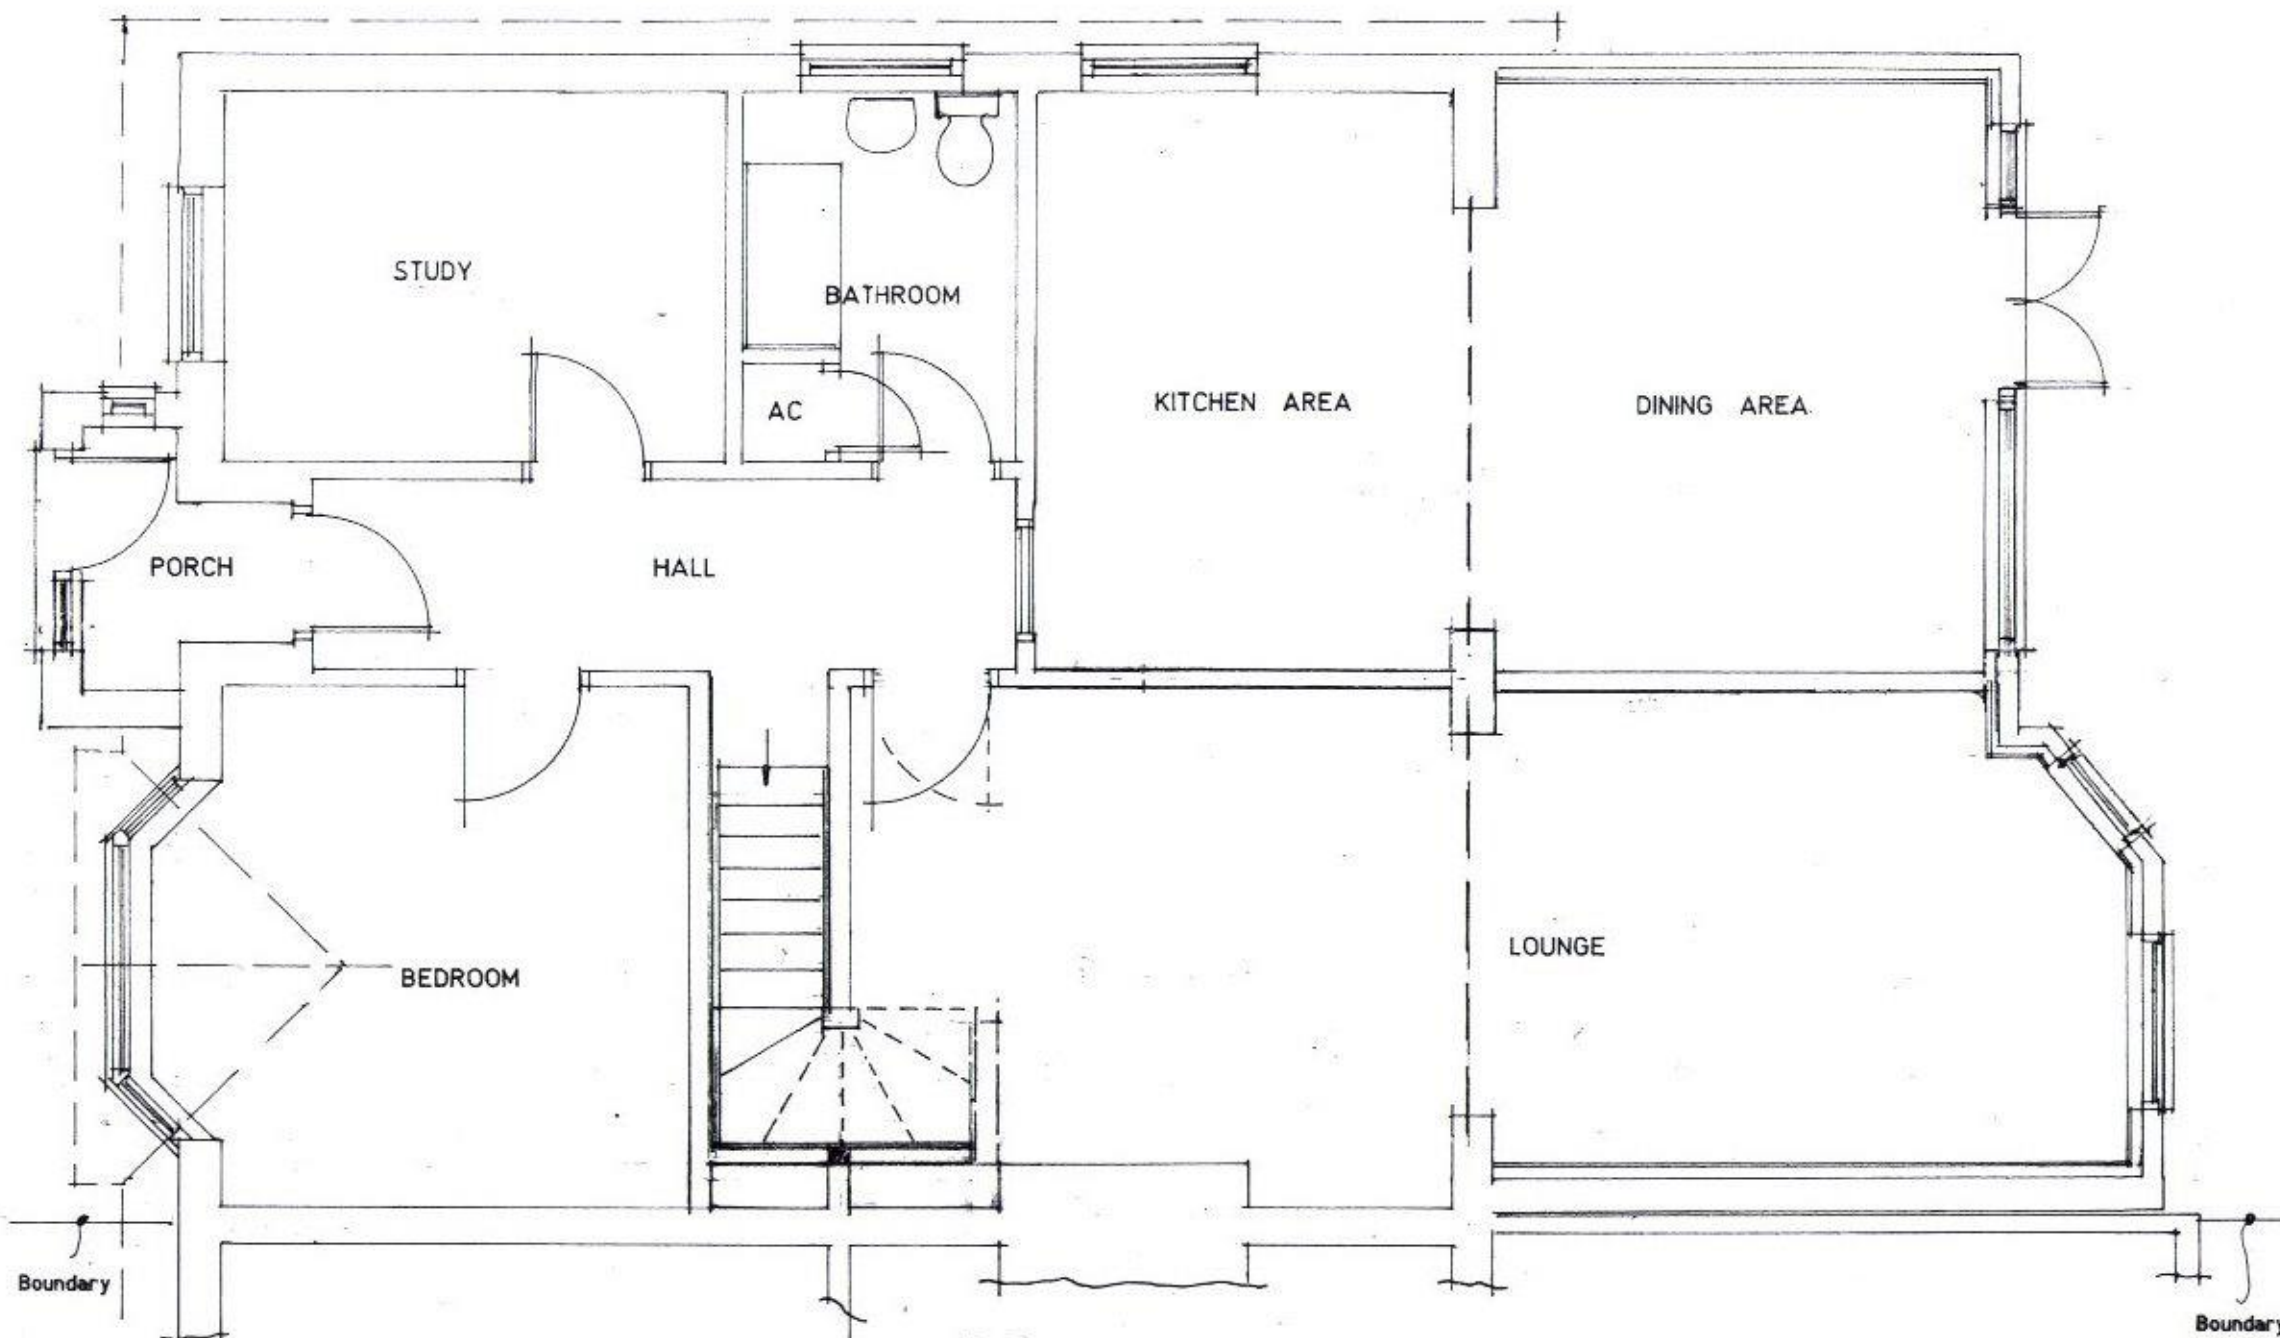

HAVANT BOROUGH
COUNCIL
27 APR 2015
RECEIVED

Proposed Ground Floor Layout.

Bar scale 1:50 @ A3



Proposed roof hip to gable with
front and rear dormers at
93 Park Lane, Bedhampton,
Havant, Hants. PO9 3HQ

V. Mihell Esq.,

Scale 1:50

Date October 2015

A3 Drawing Number

2

Revision