




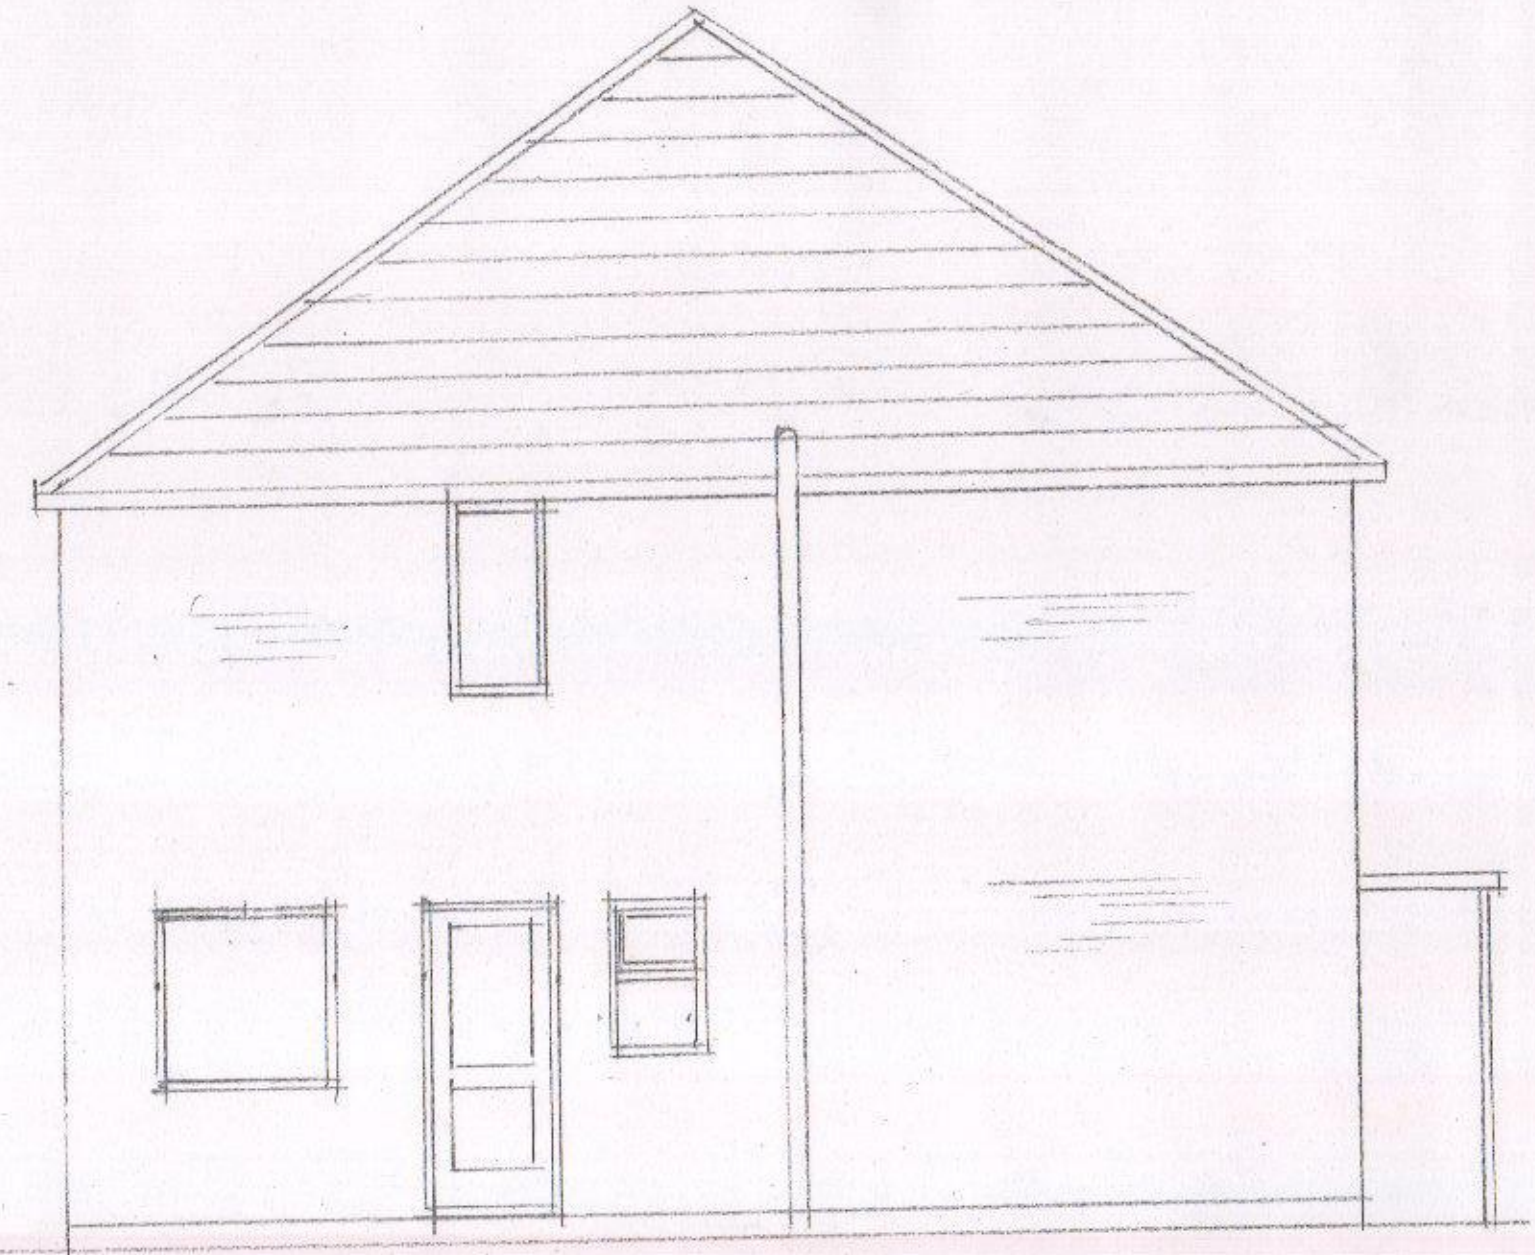


Existing Front

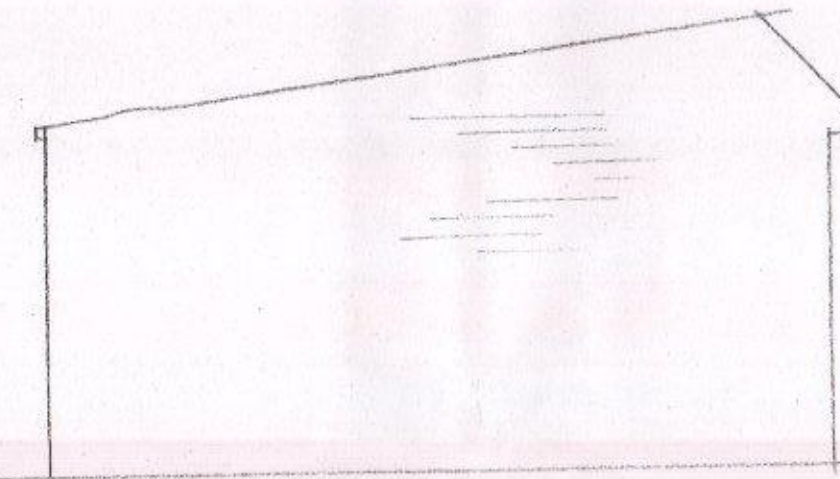

Existing Side

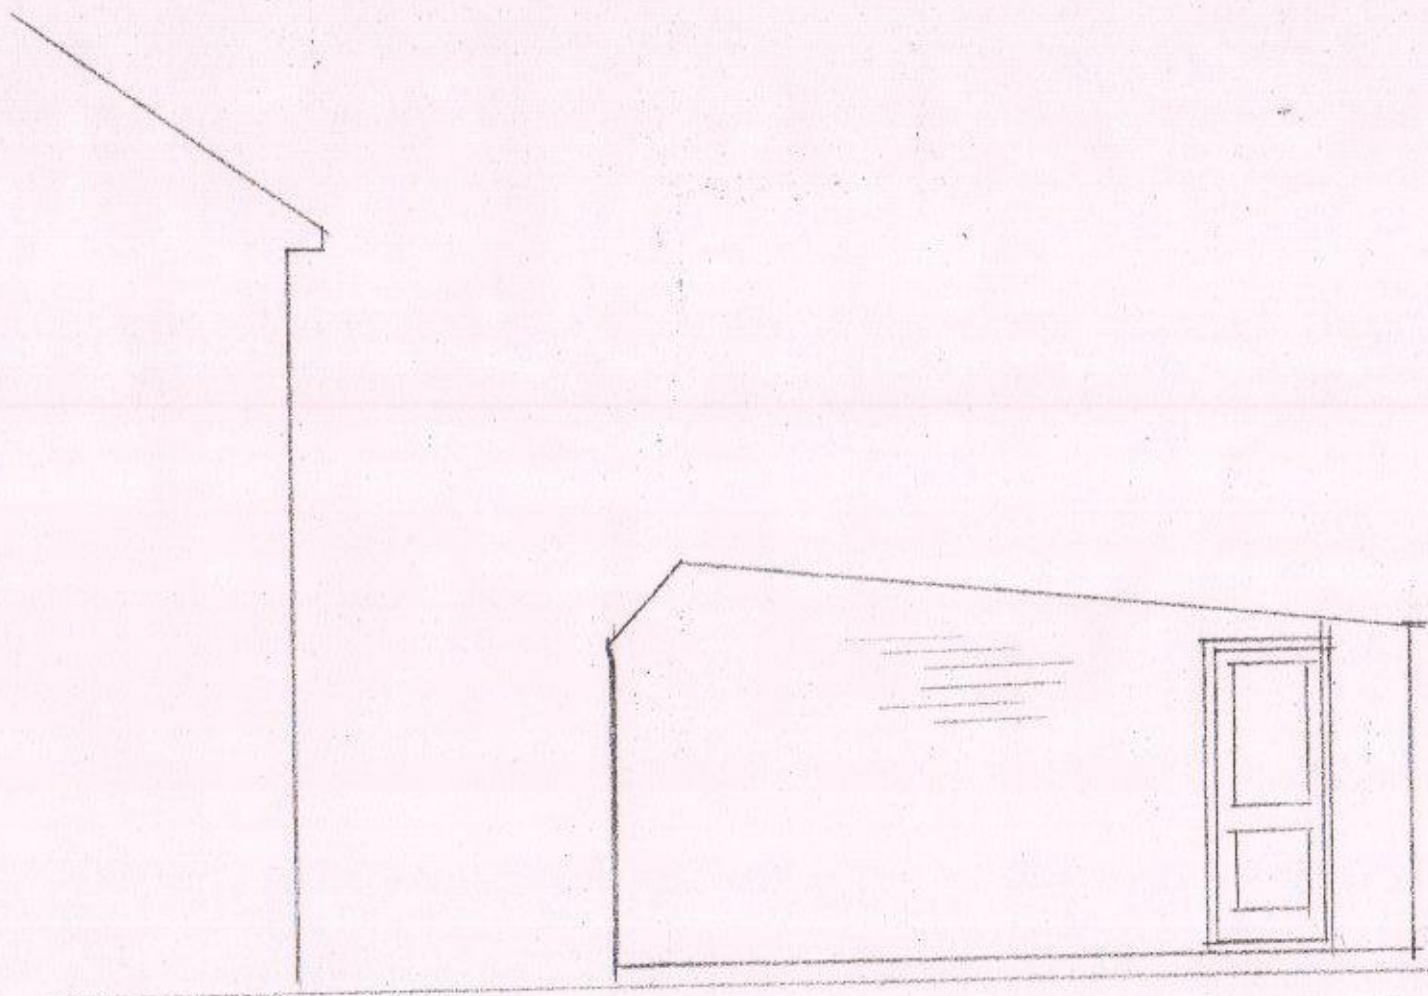

Existing Garage Side

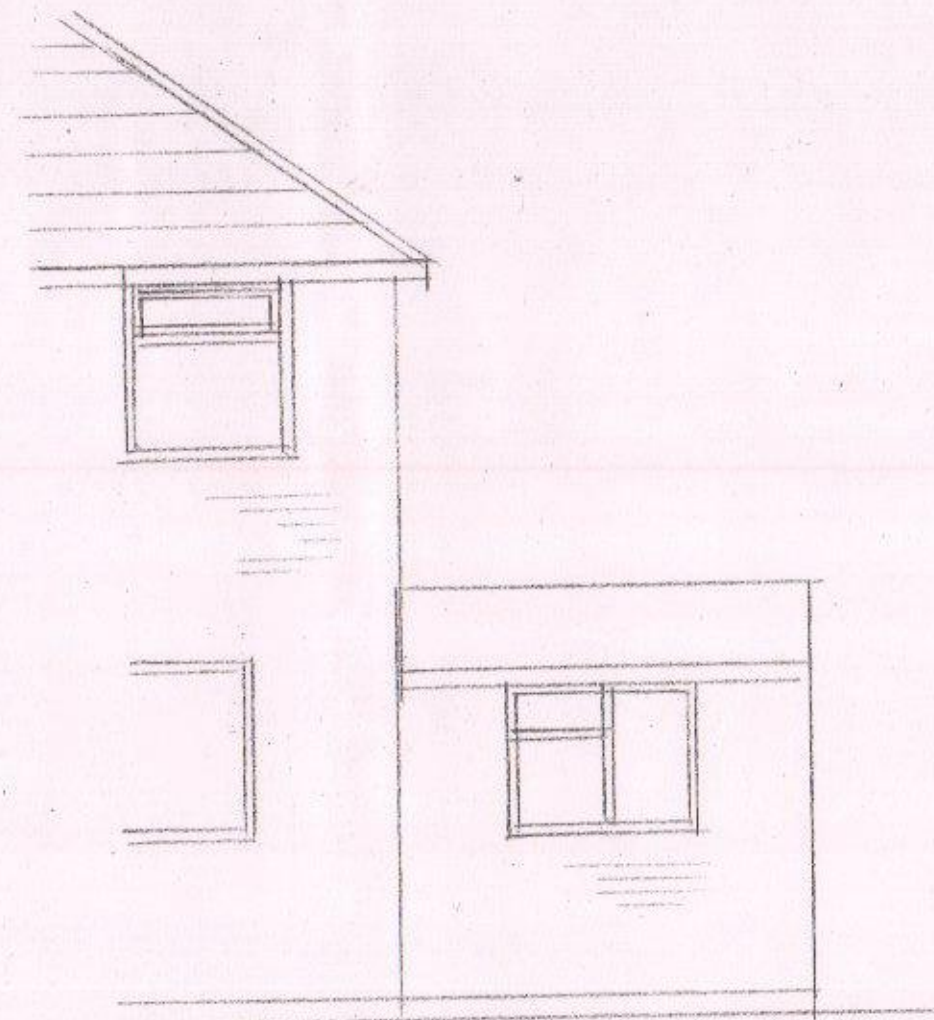

Existing Rear

HAVANT BOROUGH
COUNCIL
15 FEB 2013
RECEIVED