


GLAZING TO LIGHT
VOID BELOW

GLAZING
AS ABOVE

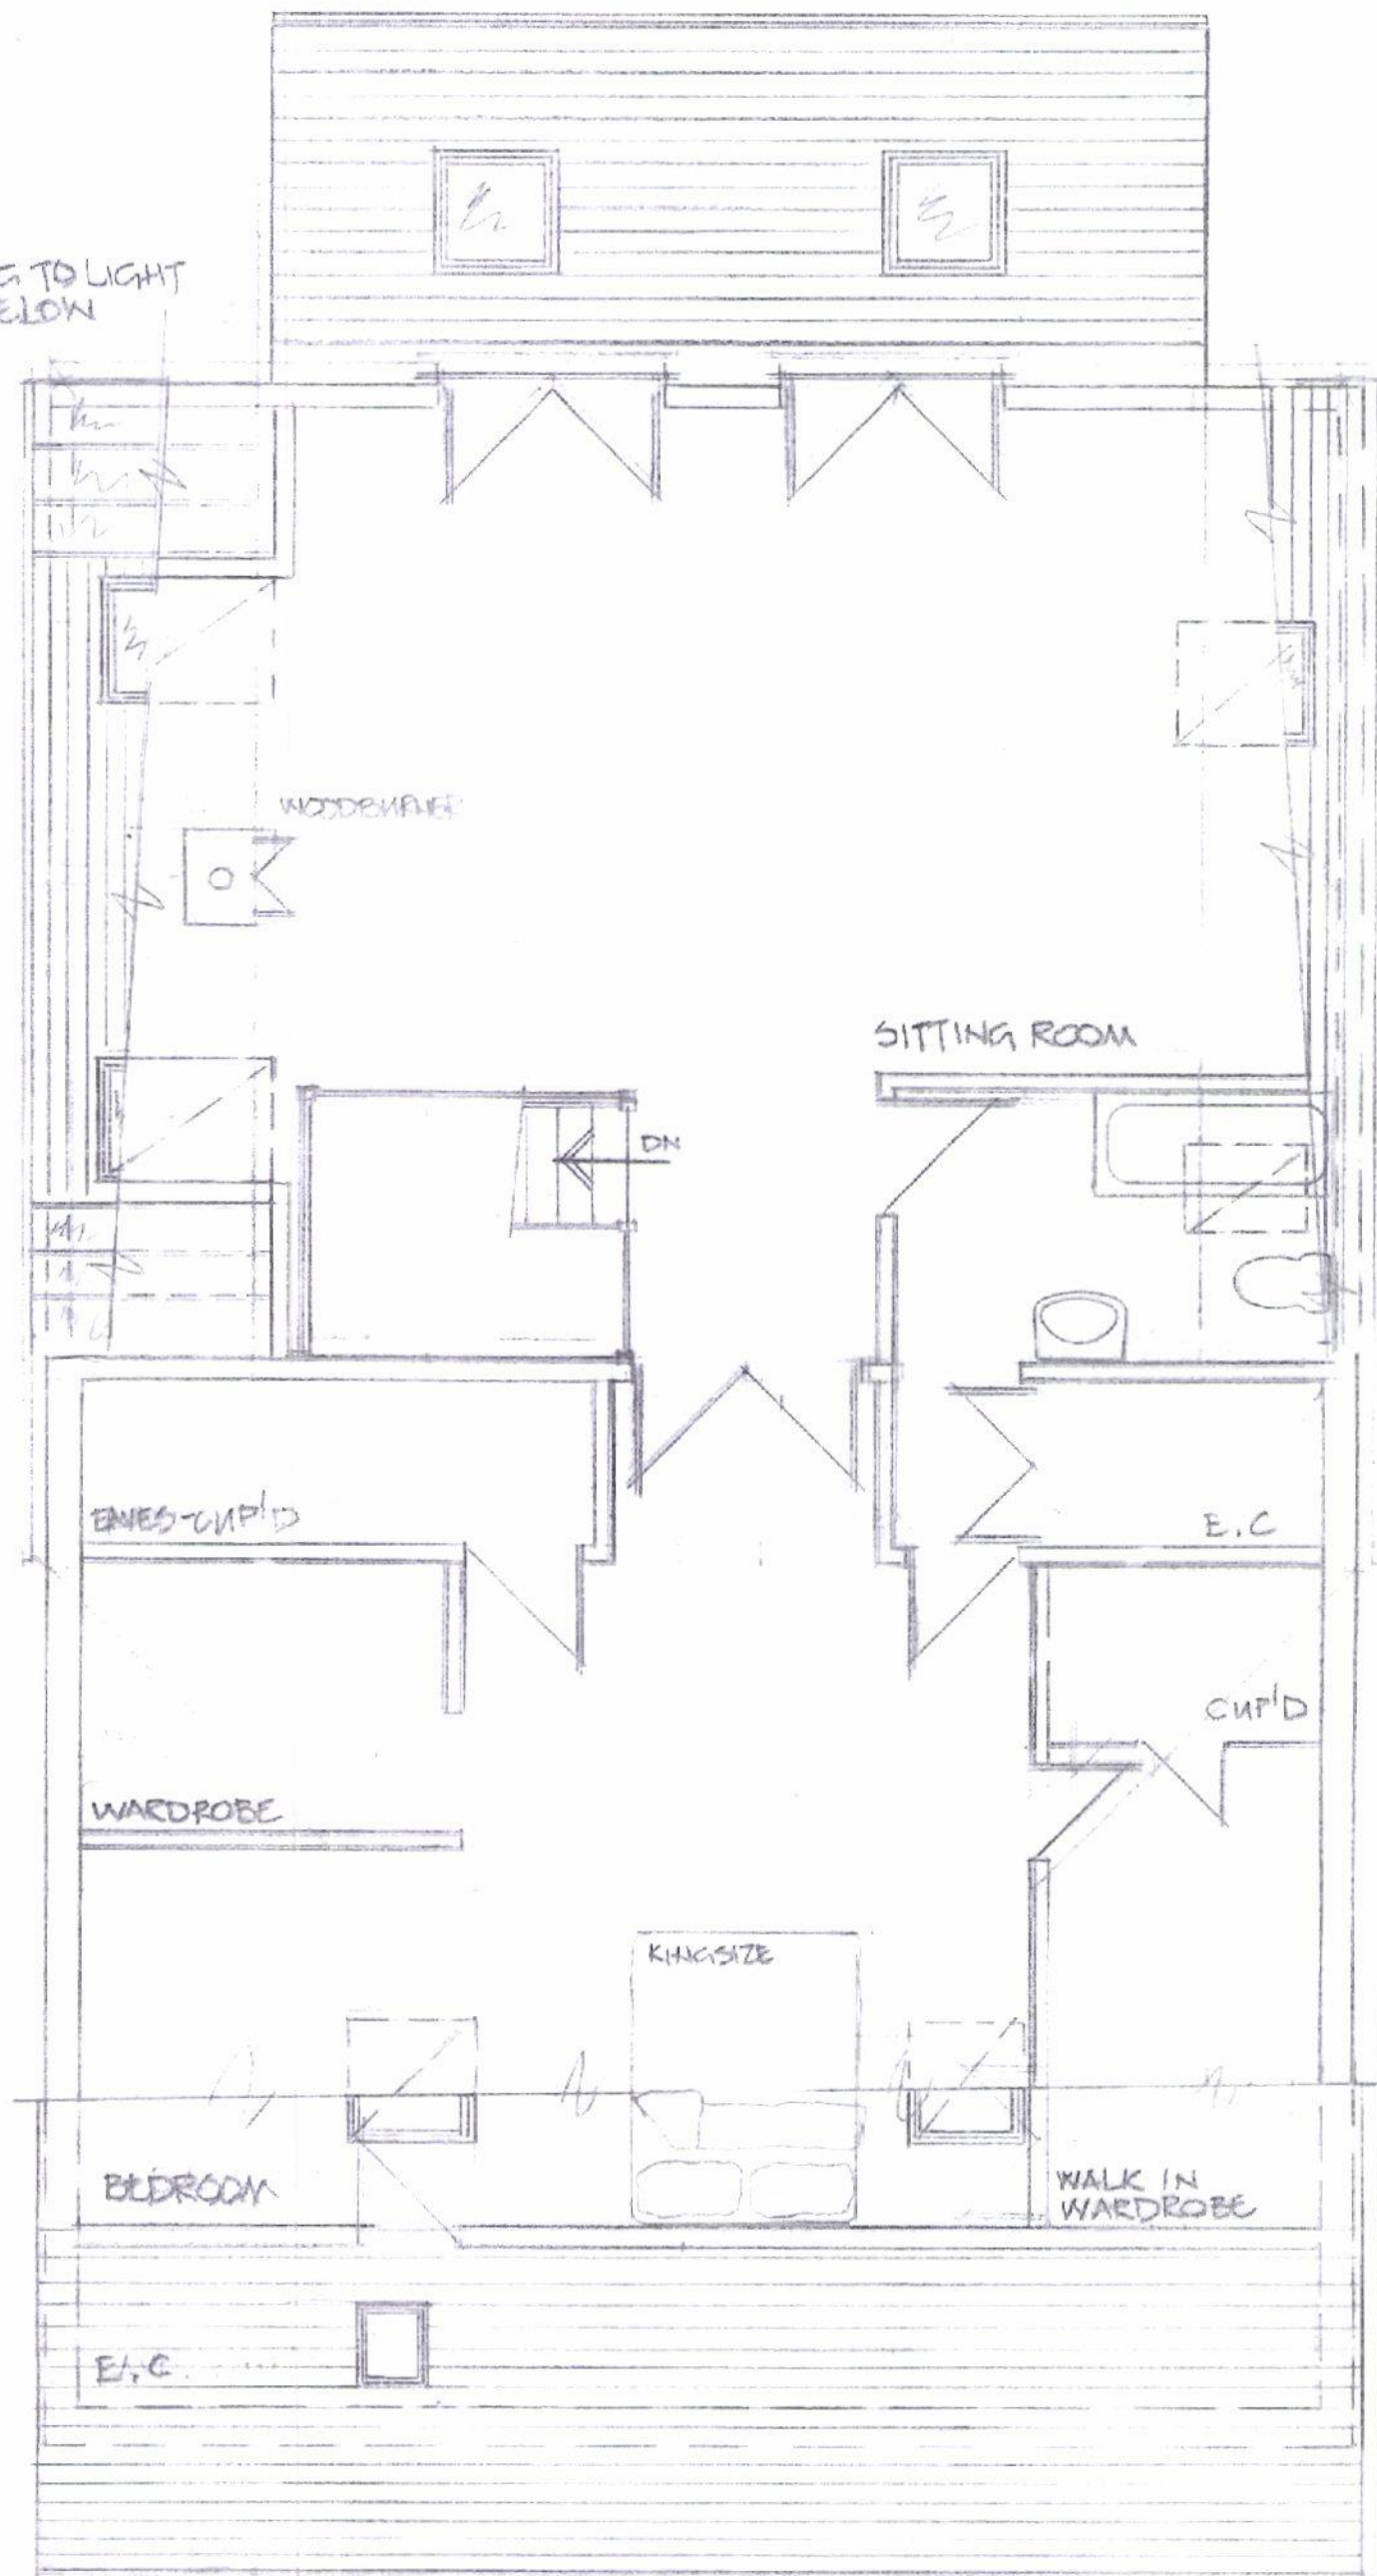

HAVANT BOROUGH
COUNCIL

21 DEC 2015

RECEIVED

MAISIE RUDKIN

606 SOUTHLEIGH RD
EMSWORTH
HANTS PO10 7

PROPOSED FIRST FLOOR

David Niven Design Ltd

davidnivedesign@gmail.com
07973 342807 01243 330090
74 Westbourne Avenue,
Emsworth, Hampshire PO10 7QU



Architectural Design & Planning

1:50

SEPT '15

15/1095/3

FIRST FLOOR / LOFT CONVERSION