
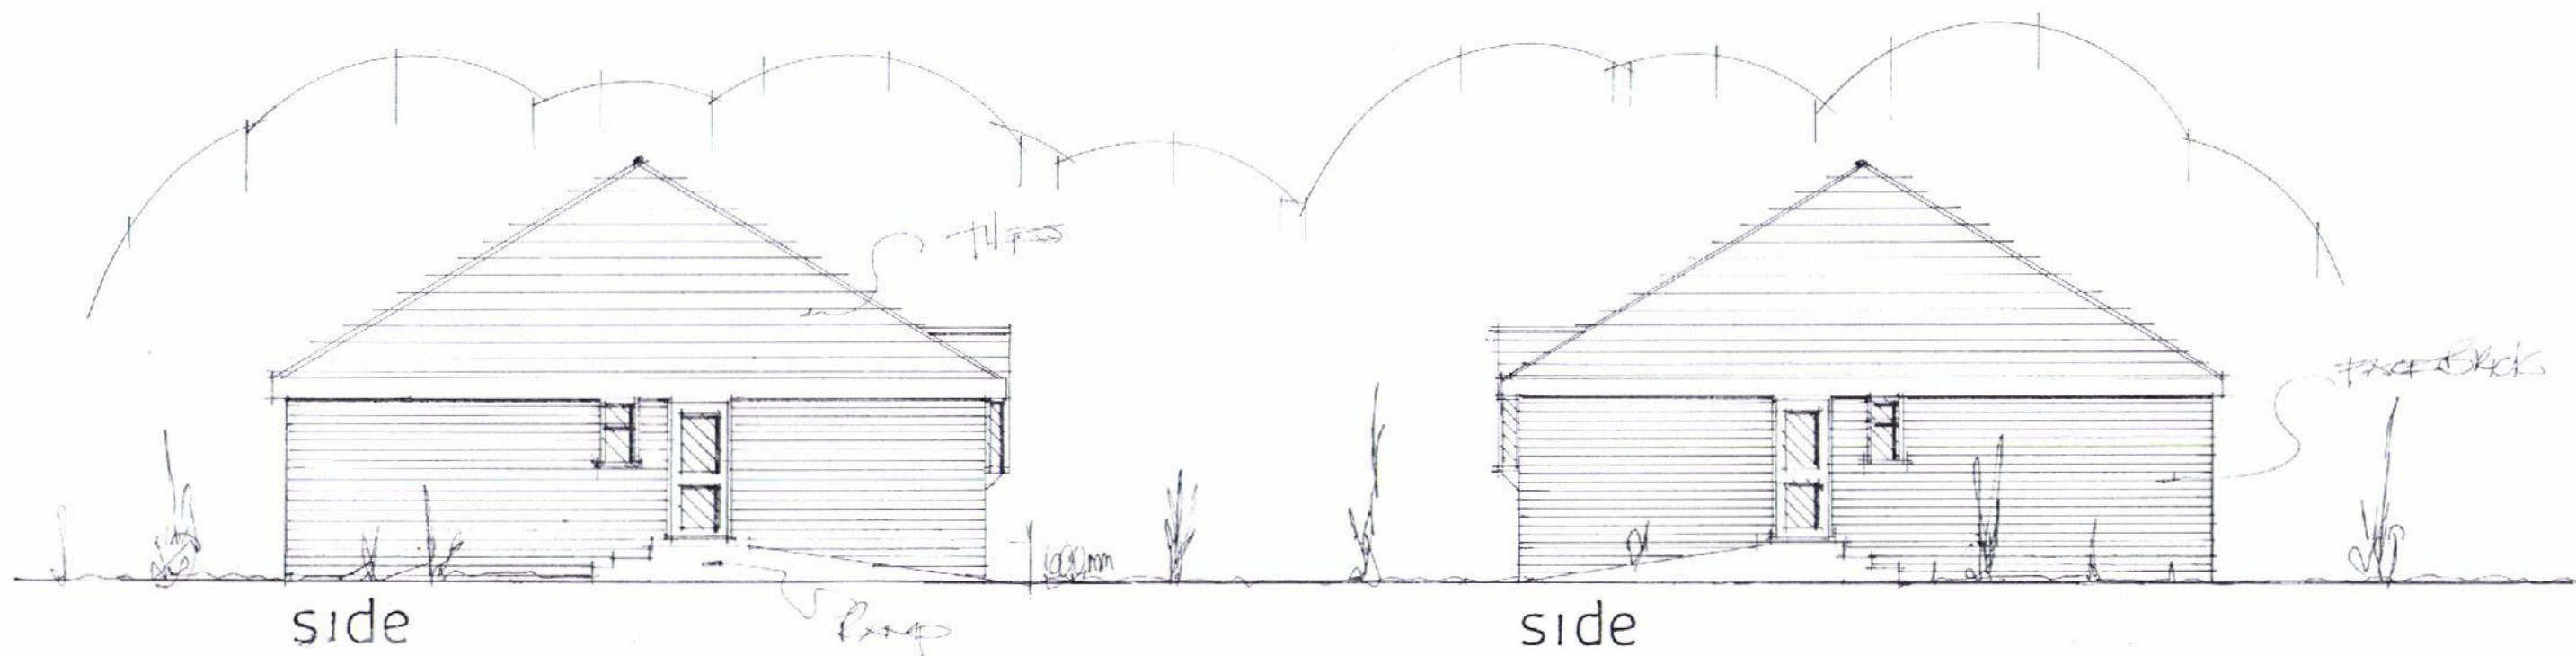


PAIR OF 2 BEDROOM SEMI DETACHED BUNGALOWS  
24, WHEATLANDS AVENUE, HAYING ISLAND HANTS

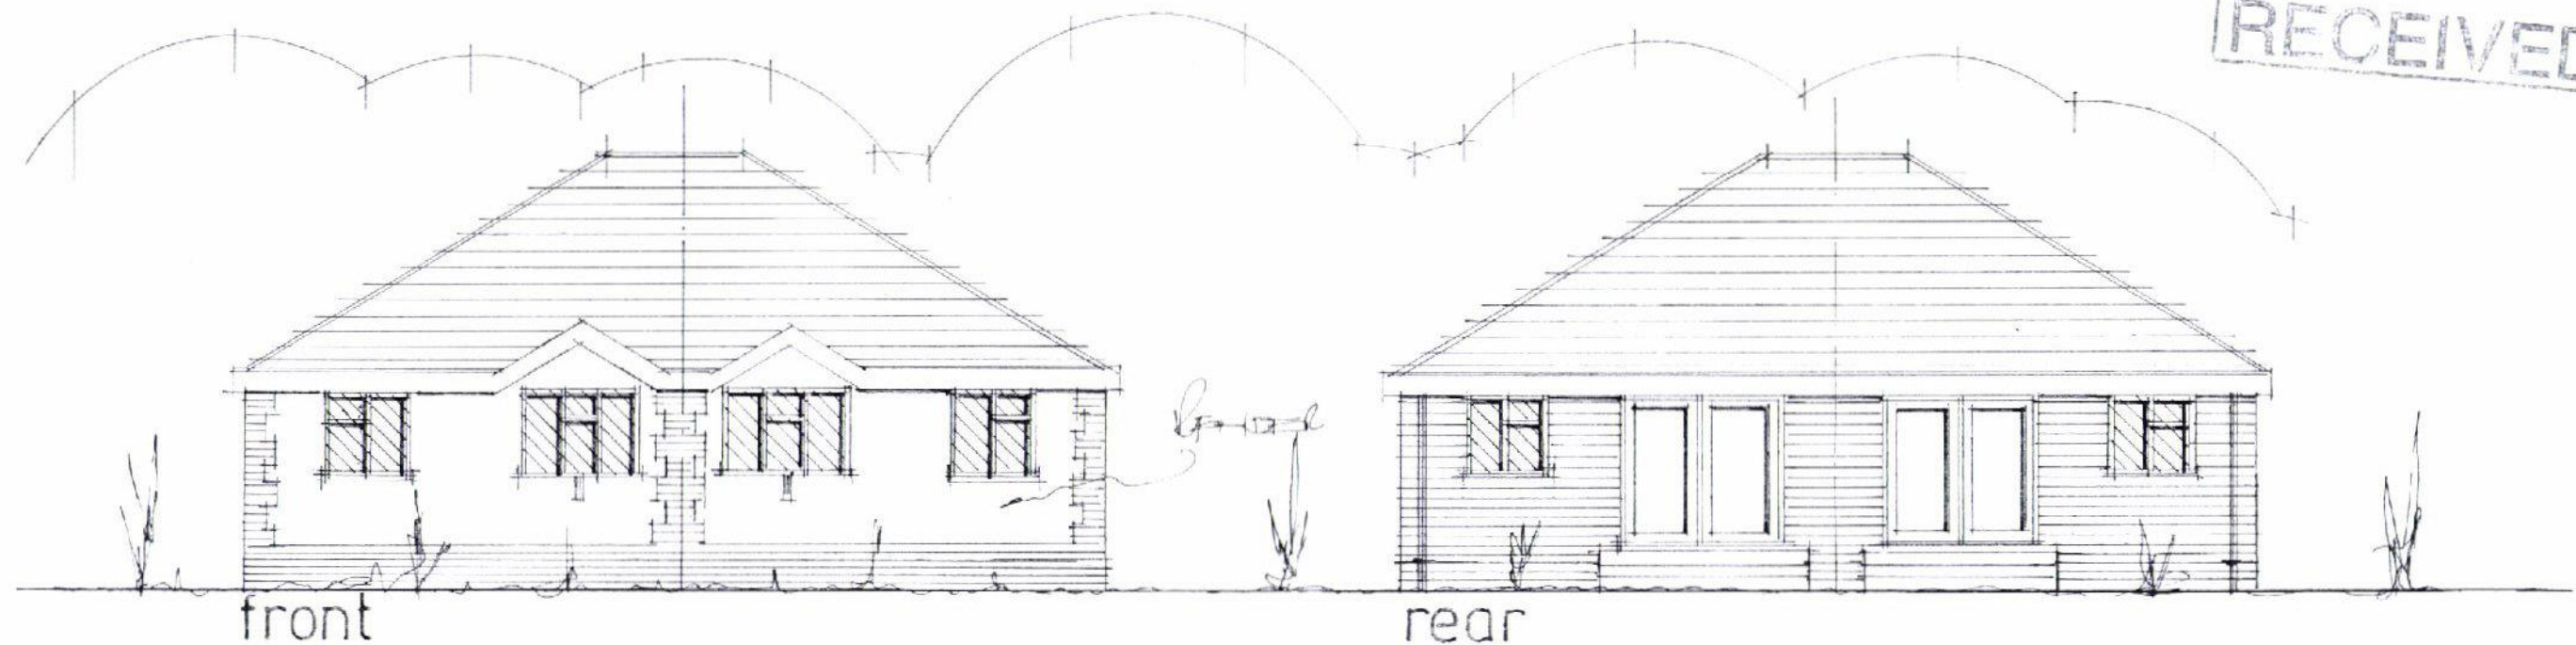

DATE DEC 2015  
SCALE 1:100

PROPOSED ELEVATIONS

PETER J. WALKER MRICS  
CHARTERED SURVEYOR  
182 SEAFRONT, HAYLING ISLAND, HANTS  
PO11 9 AN

TEL: 02392 467571